


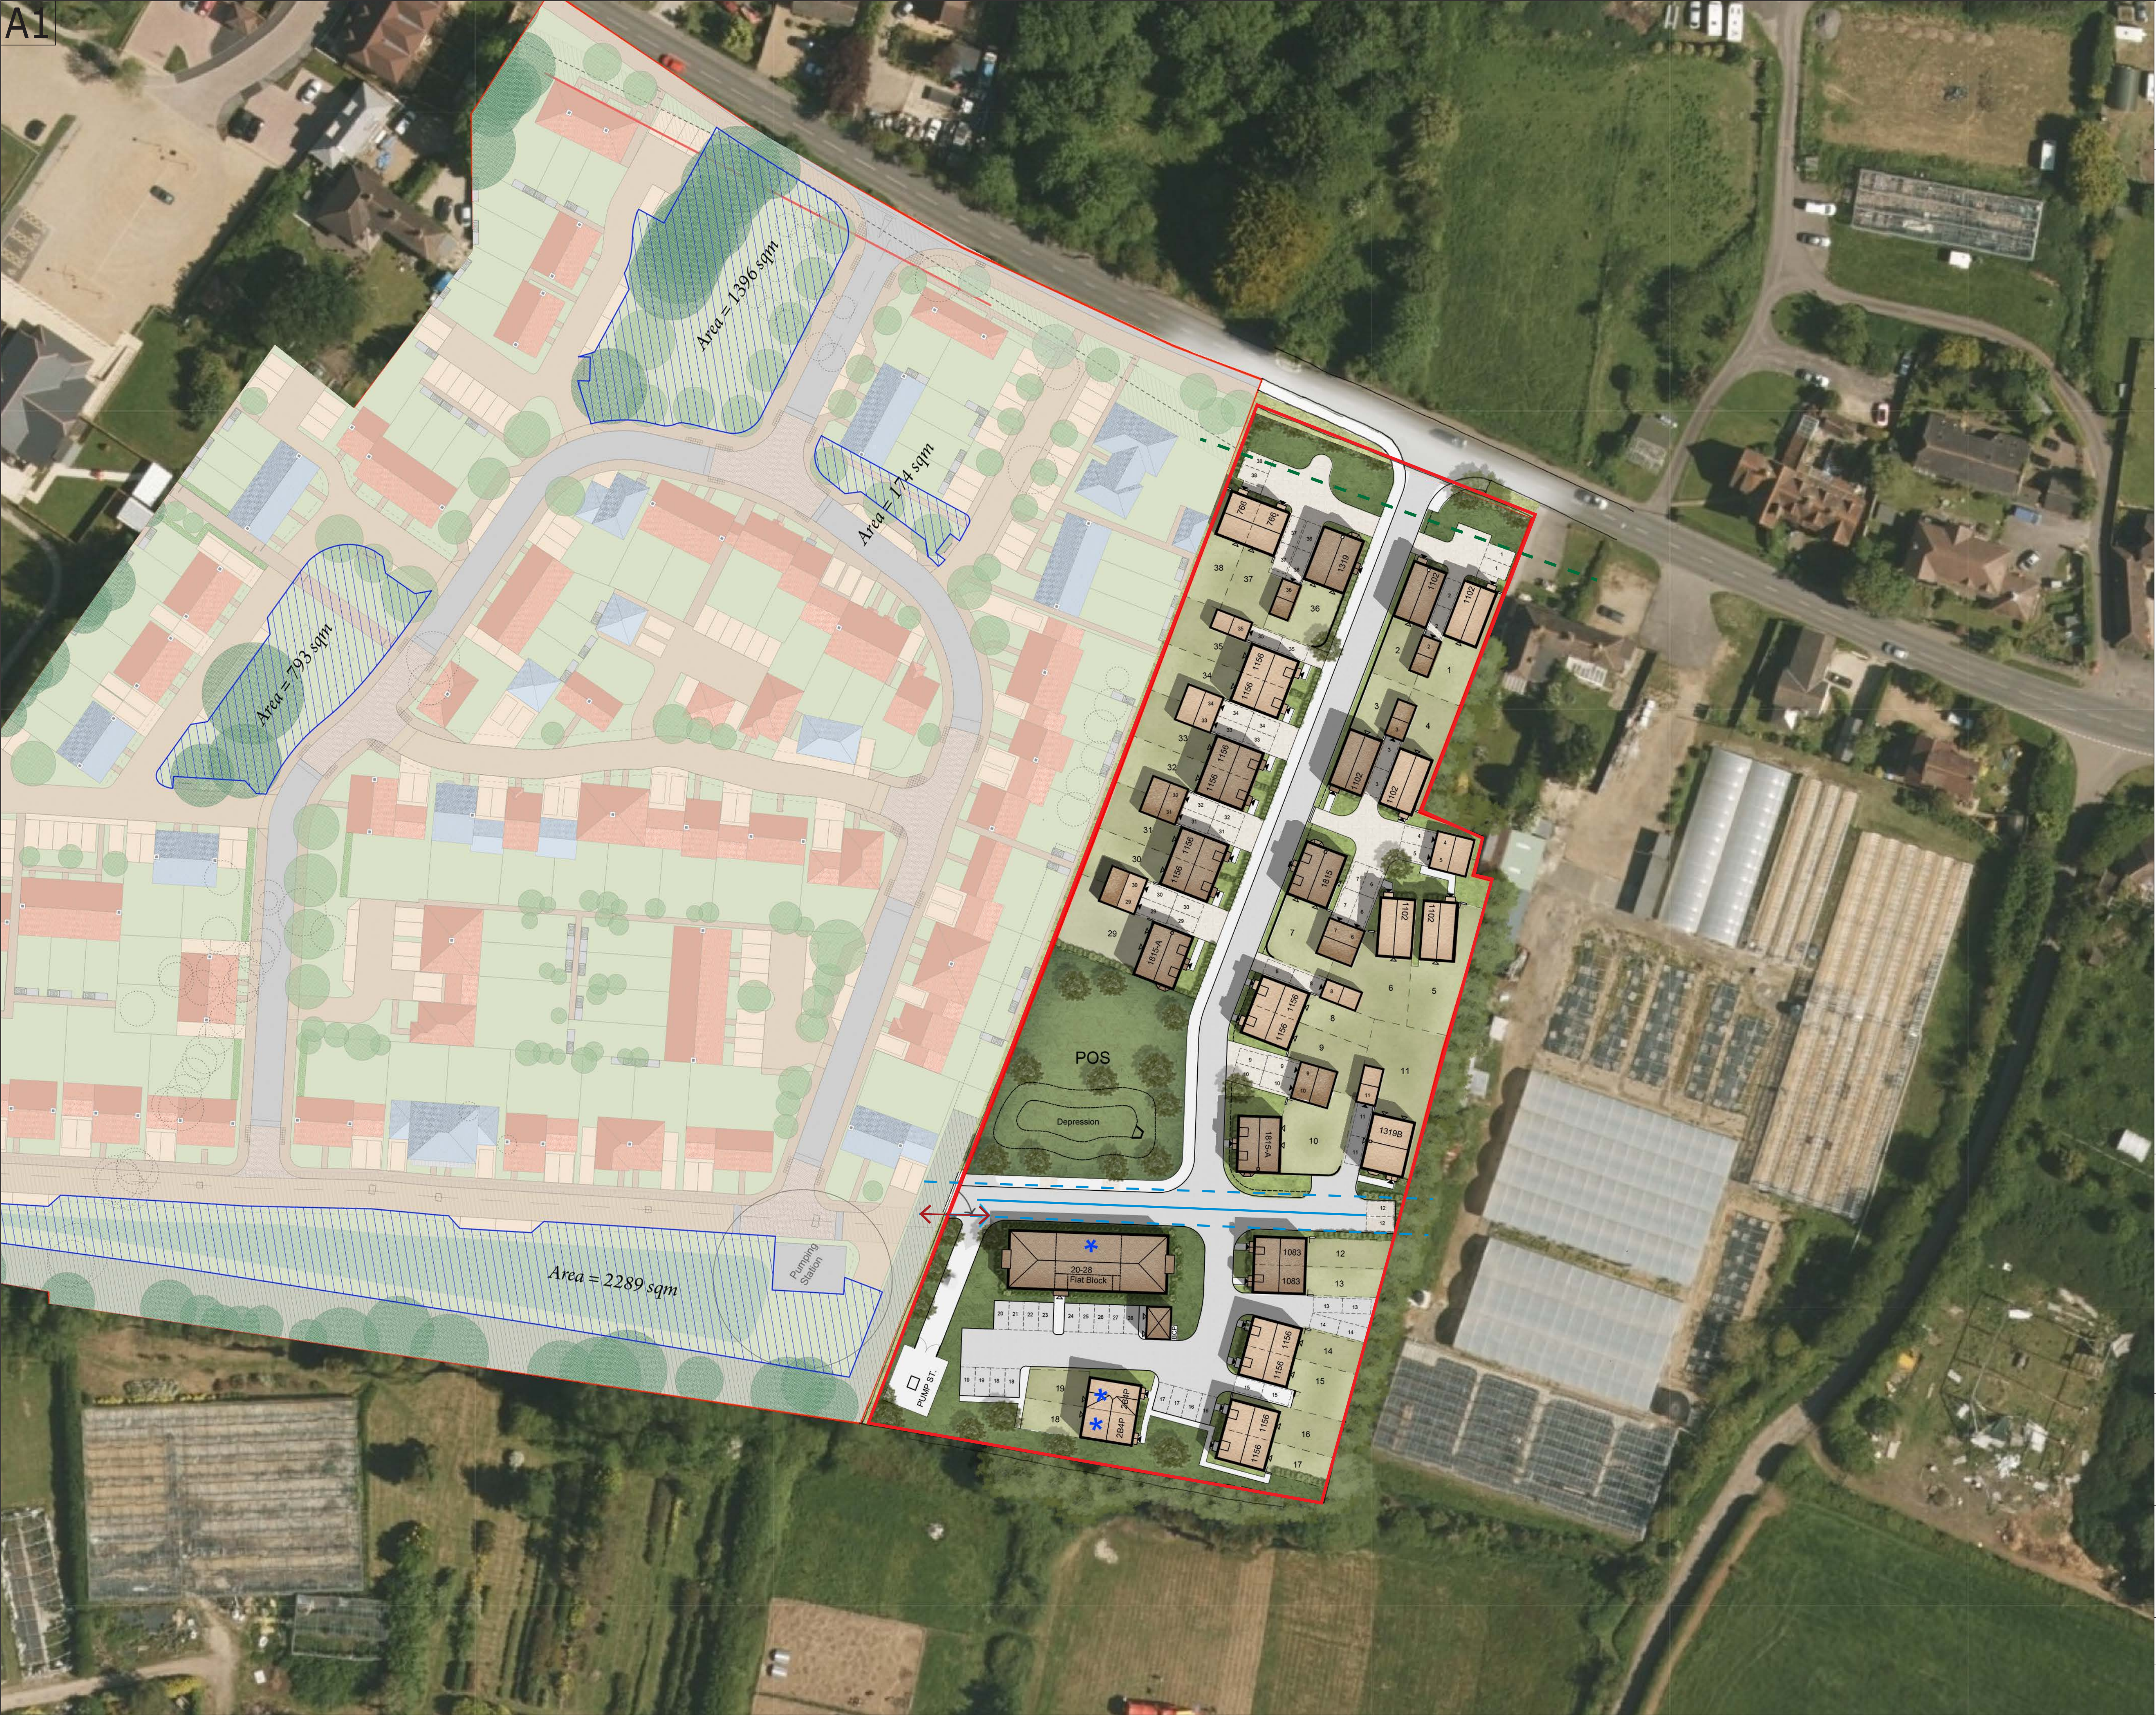

NOTES

This drawing is the copyright of Thrive Architects Ltd ©. All rights reserved.
Ordnance Survey Data © Crown Copyright. All rights reserved.
Licence No. 100007359. DO NOT scale from this drawing.
Contractors, Sub-contractors and suppliers are to check all relevant dimensions and levels of the site and building before commencing any shop drawings or building work. Any discrepancies should be recorded to the Architect.
Where applicable this drawing is to be read in conjunction with the Consultants' drawings.

REV	DESCRIPTION	DATE	AUTHOR	CHK'D
A	Planning Issue	26/02/18	PR	MD

KEY

- Site Boundary
- Foul Water
- Rising Main
- Plot Number
- House Type
- Affordable Housing
- Built Form
- Back Garden
- Front Garden
- Public Open Space
- Road
- Pavement
- Shared Surface Mews
- Link to adjacent development

thrive.

architects

Romsey Office

Building 300, The Grange, Romsey Road, Michelmersh, SO51 0AE
t: 01794 367703 f: 01794 367276 www.thrivearchitects.co.uk

PROJECT

Lillies, Yapton Rd
Barnham
For: Matthew Homes

DRAWING

Sketch Layout - 01

SCALE	DATE	AUTHOR	CHK'D
1:500 @ A1	07/12/16	MD/al	BA
JOB NO.	DRAWING NO.	REV	
MATT151202	SKL-01	A	

ARUN DISTRICT COUNCIL INSIGARIES