


KEY

- PROPOSED ADOPTABLE SW MANHOLE/SEWER
- PROPOSED ADOPTABLE FW MANHOLE/SEWER
- PROPOSED ADOPTABLE RISING MAIN

SAFETY HEALTH AND ENVIRONMENTAL

THERE ARE NO EXCEPTIONAL RISKS ASSOCIATED WITH THESE WORKS. REFER TO THE DESIGNERS RISK ASSESSMENT FOR THE FULL ASSESSMENT OF RISKS.

- NOTES
1. CONTRACTORS MUST CHECK ALL DIMENSIONS ON SITE. ONLY FIGURED DIMENSIONS ARE TO BE WORKED FROM. DISCREPANCIES MUST BE REPORTED TO THE ARCHITECT OR ENGINEER BEFORE PROCEEDING. © THIS DRAWING IS COPYRIGHT.
 2. REPRODUCED FROM OS SITEMAP © BY PERMISSION OF ORDNANCE SURVEY® ON BEHALF OF THE CONTROLLER OF HER MAJESTY'S STATIONERY OFFICE. © CROWN COPYRIGHT 2008. ALL RIGHTS RESERVED. LICENCE NUMBER 100007126.
 3. UNTIL TECHNICAL APPROVAL HAS BEEN OBTAINED FROM THE RELEVANT AUTHORITIES, ALL DRAWINGS ARE ISSUED AS PRELIMINARY AND NOT FOR CONSTRUCTION. SHOULD THE CONTRACTOR COMMENCE SITE WORK PRIOR TO APPROVAL BEING GIVEN IT IS ENTIRELY AT HIS OWN RISK.
 4. ALL FLOOR LEVELS ARE NOTED AS +/-450mm

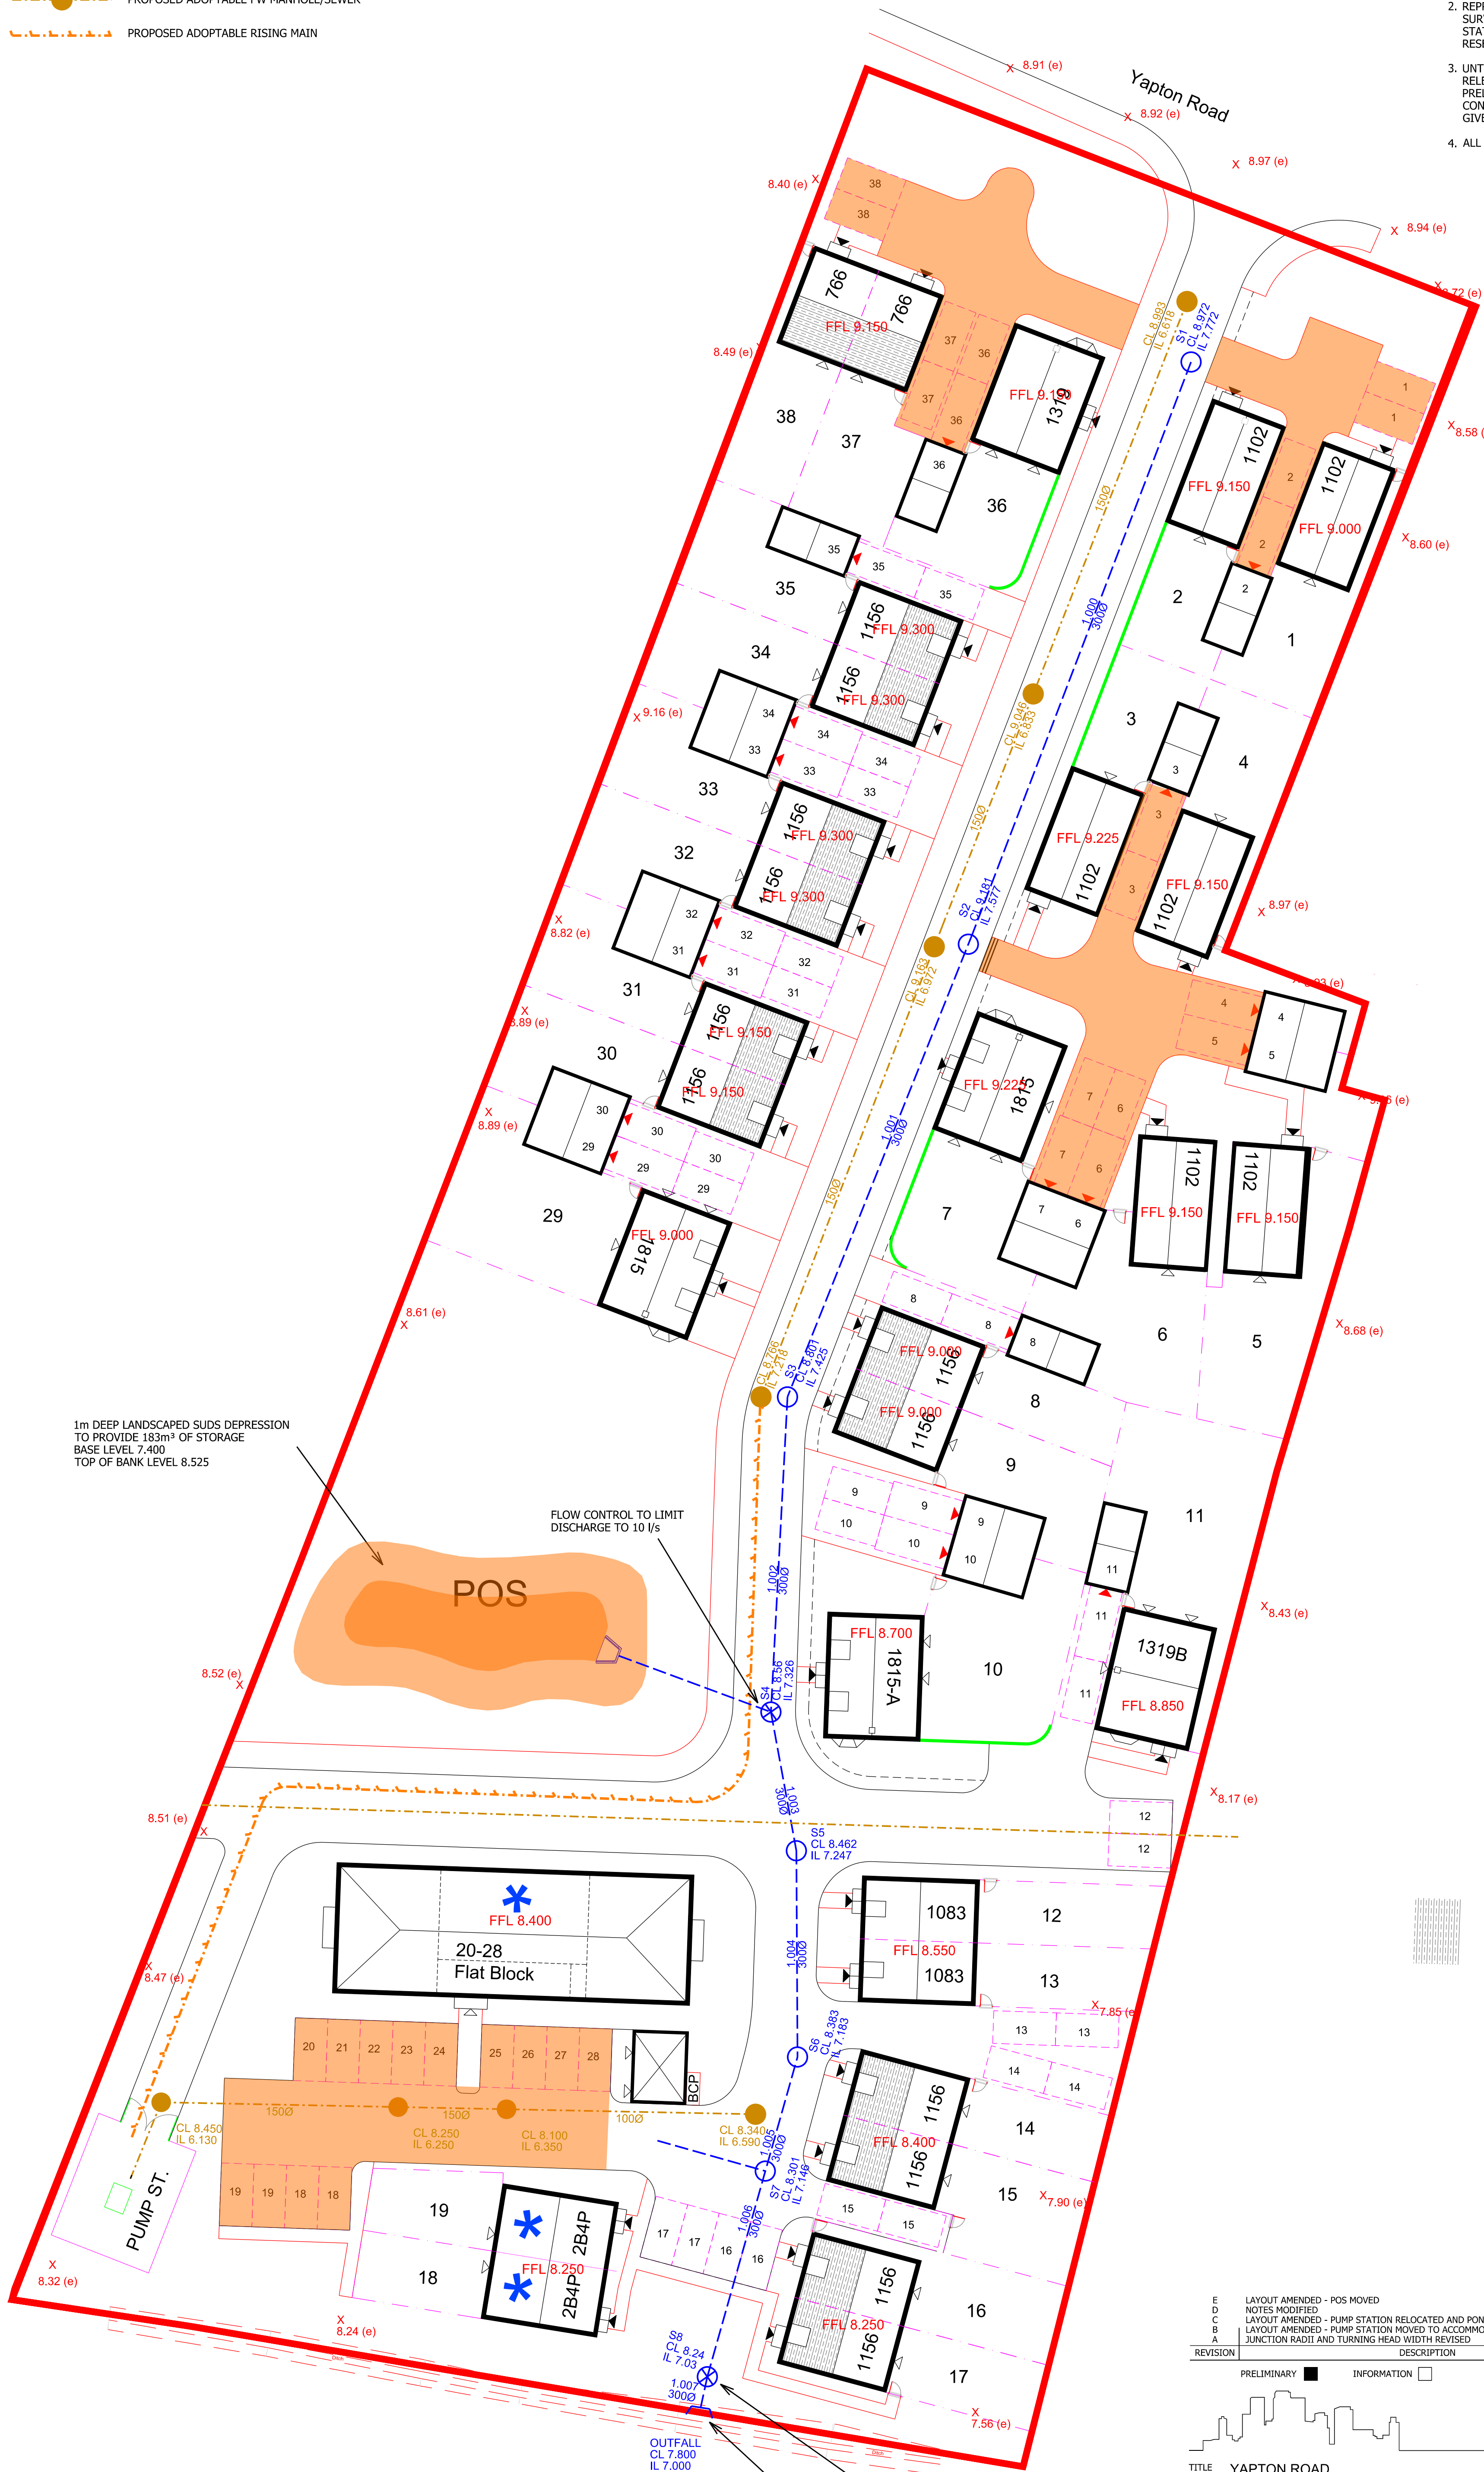

1m DEEP LANDSCAPED SUDS DEPRESSION TO PROVIDE 183m³ OF STORAGE
BASE LEVEL 7.400
TOP OF BANK LEVEL 8.525

FLOW CONTROL TO LIMIT DISCHARGE TO 10 l/s

FLOW CONTROL TO LIMIT DISCHARGE TO DITCH TO 5 l/s

DITCH LEVEL NOT SURVEYED, INVERT LEVEL TAKEN FROM FRA REPORT.

REVISION	E	LAYOUT AMENDED - POS MOVED	JGF	JGF	13.02.18
	D	NOTES MODIFIED	JGF	JGF	01.12.17
	C	LAYOUT AMENDED - PUMP STATION RELOCATED AND POND ADJUSTED	JGF	JGF	22.11.17
	B	LAYOUT AMENDED - PUMP STATION MOVED TO ACCOMMODATE DITCH OFFSET	GLG	JGF	12.10.17
A		JUNCTION RADII AND TURNING HEAD WIDTH REVISED	GLG	JGF	04.07.17
			JGF	JGF	
DESCRIPTION			DRAWN	CHECKED	DATE

PRELIMINARY ☒ INFORMATION ☐ TENDER ☐ CONSTRUCTION ☐ AS BUILT ☐

WOODS HARDWICK
ARCHITECTS, ENGINEERS AND DEVELOPMENT CONSULTANTS

15-17 GOLDINGTON ROAD
BEDFORD, MK40 3NH
T. +44 (0)1234 26862
FORT DUNLOP, FORT PARKWAY
BIRMINGHAM, B24 9PE
UNITED KINGDOM
T. +44 (0)121 6297700
MAIL@WOODSHARDWICK.COM
WWW.WOODSHARDWICK.COM

TITLE YAPTON ROAD
BARNHAM

DETAILS DRAINAGE STRATEGY

SCALE: 1:250 @ A1 DATE: NOVEMBER 2016 DRAWN: LCC CHK: JGF

Please consider the environment before printing this drawing
Filepath: F:\Engineer

17748-5-SK001 E

