


SPECIFICATION
All works generally, to comply with the written Soft
Landscape Specification.

NOTE: DO NOT SCALE FROM DRAWING

Legend

- Existing trees to be retained and protected during construction
- Proposed tree planting within soft landscape. See detail on sheet
- Proposed *Carpinus* (hornbeam) hedge planting to be planted in a double staggered row 300mm apart and at 500mm centres in each row. To be maintained at 1m height
- Proposed mixed native hedge planting to be planted in a double staggered row 300mm apart and at 500mm centres in each row. To be maintained at 1.8m height.
- Proposed shrub planting to receive 75mm bark mulch after planting operations
- Proposed grass areas to receive good quality amenity grass turves laid in line with good horticultural practices
- Proposed grassland areas, to be seeded with EL1 (Flowering Lawn Mixture) from Emorsgate Seeds or similar and approved. Seeded at 4g/m²
- Proposed grassland areas, to be seeded with EM8 wetland meadow mix as supplied by Germinal Seeds, or similar and approved
- Proposed areas of angular chippings laid on weedproof membrane
- Bat Box (See Ecological Mitigation Report)
- Bird box (See Ecological Mitigation Report)
- Cut lines

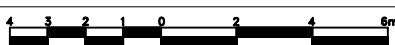

Rev	Date	Details	Drawn
H	23.02.18	Hedges added 29-35	LS
G	22.02.18	Section added	LS
F	16.02.18	Layout change	LS
E	12.12.17	Play space added	LS
D	07.12.17	Hedge added to apartment block	JM
C	06.12.17	Layout change	JM
B	12.10.17	Layout change	LS
A	04.07.17	Layout change	LS



HEAD OFFICE
Rodbourne Rail Business Centre, Grange Lane,
Malmesbury, SN16 0ES
Tel: 01666 825646

Courtyard House, Mill Lane, Godalming, GU7 1EY
Tel: 01483 425714

Suite 6, Crescent House, Yonge Close, Eastleigh, SO50 9SX
Tel: 02382 026500



9 Brownlow Road, Cambridge, CB4 3NG
Tel: 07825 868654

email: mail@acdenv.co.uk
www.acdenvironmental.co.uk



scheme: The Lillies, Yapton Rd
Barnham
client: Matthew Homes
drawing: Landscape Proposals
date: April 2017
scale: 1:200@A1
drawing no: MAT21212 11G sheet 1
drawn: AE checked: DKM

Copyright of ACD Environmental Ltd. All rights described in
Chapter IV of the Copyright, Designs and Patents Act 1988
have been generally asserted. 2011. Copyright of this plan
remains with ACD until all fees have been paid in full.

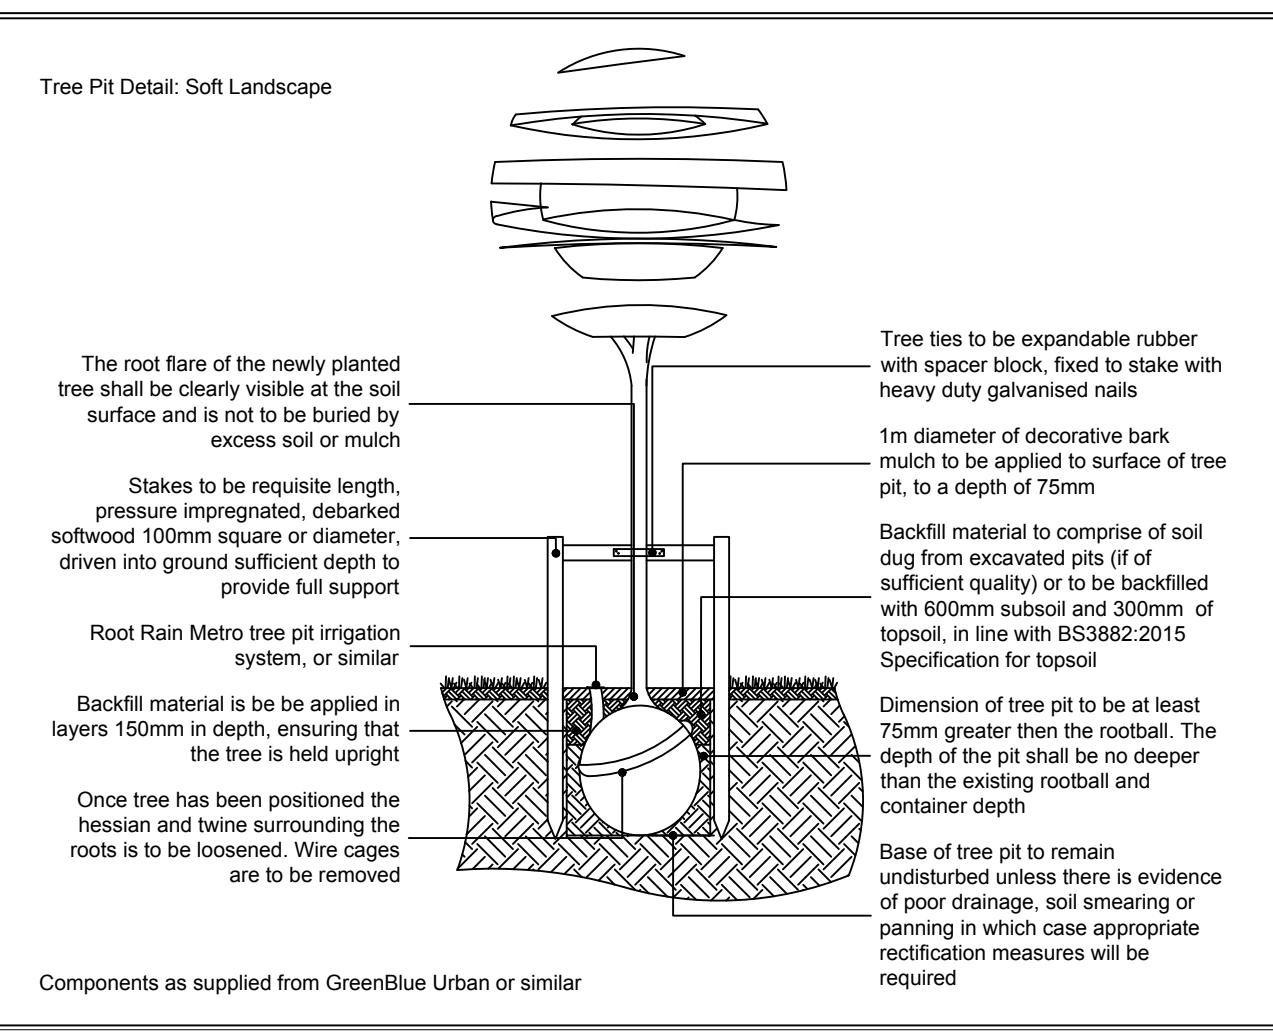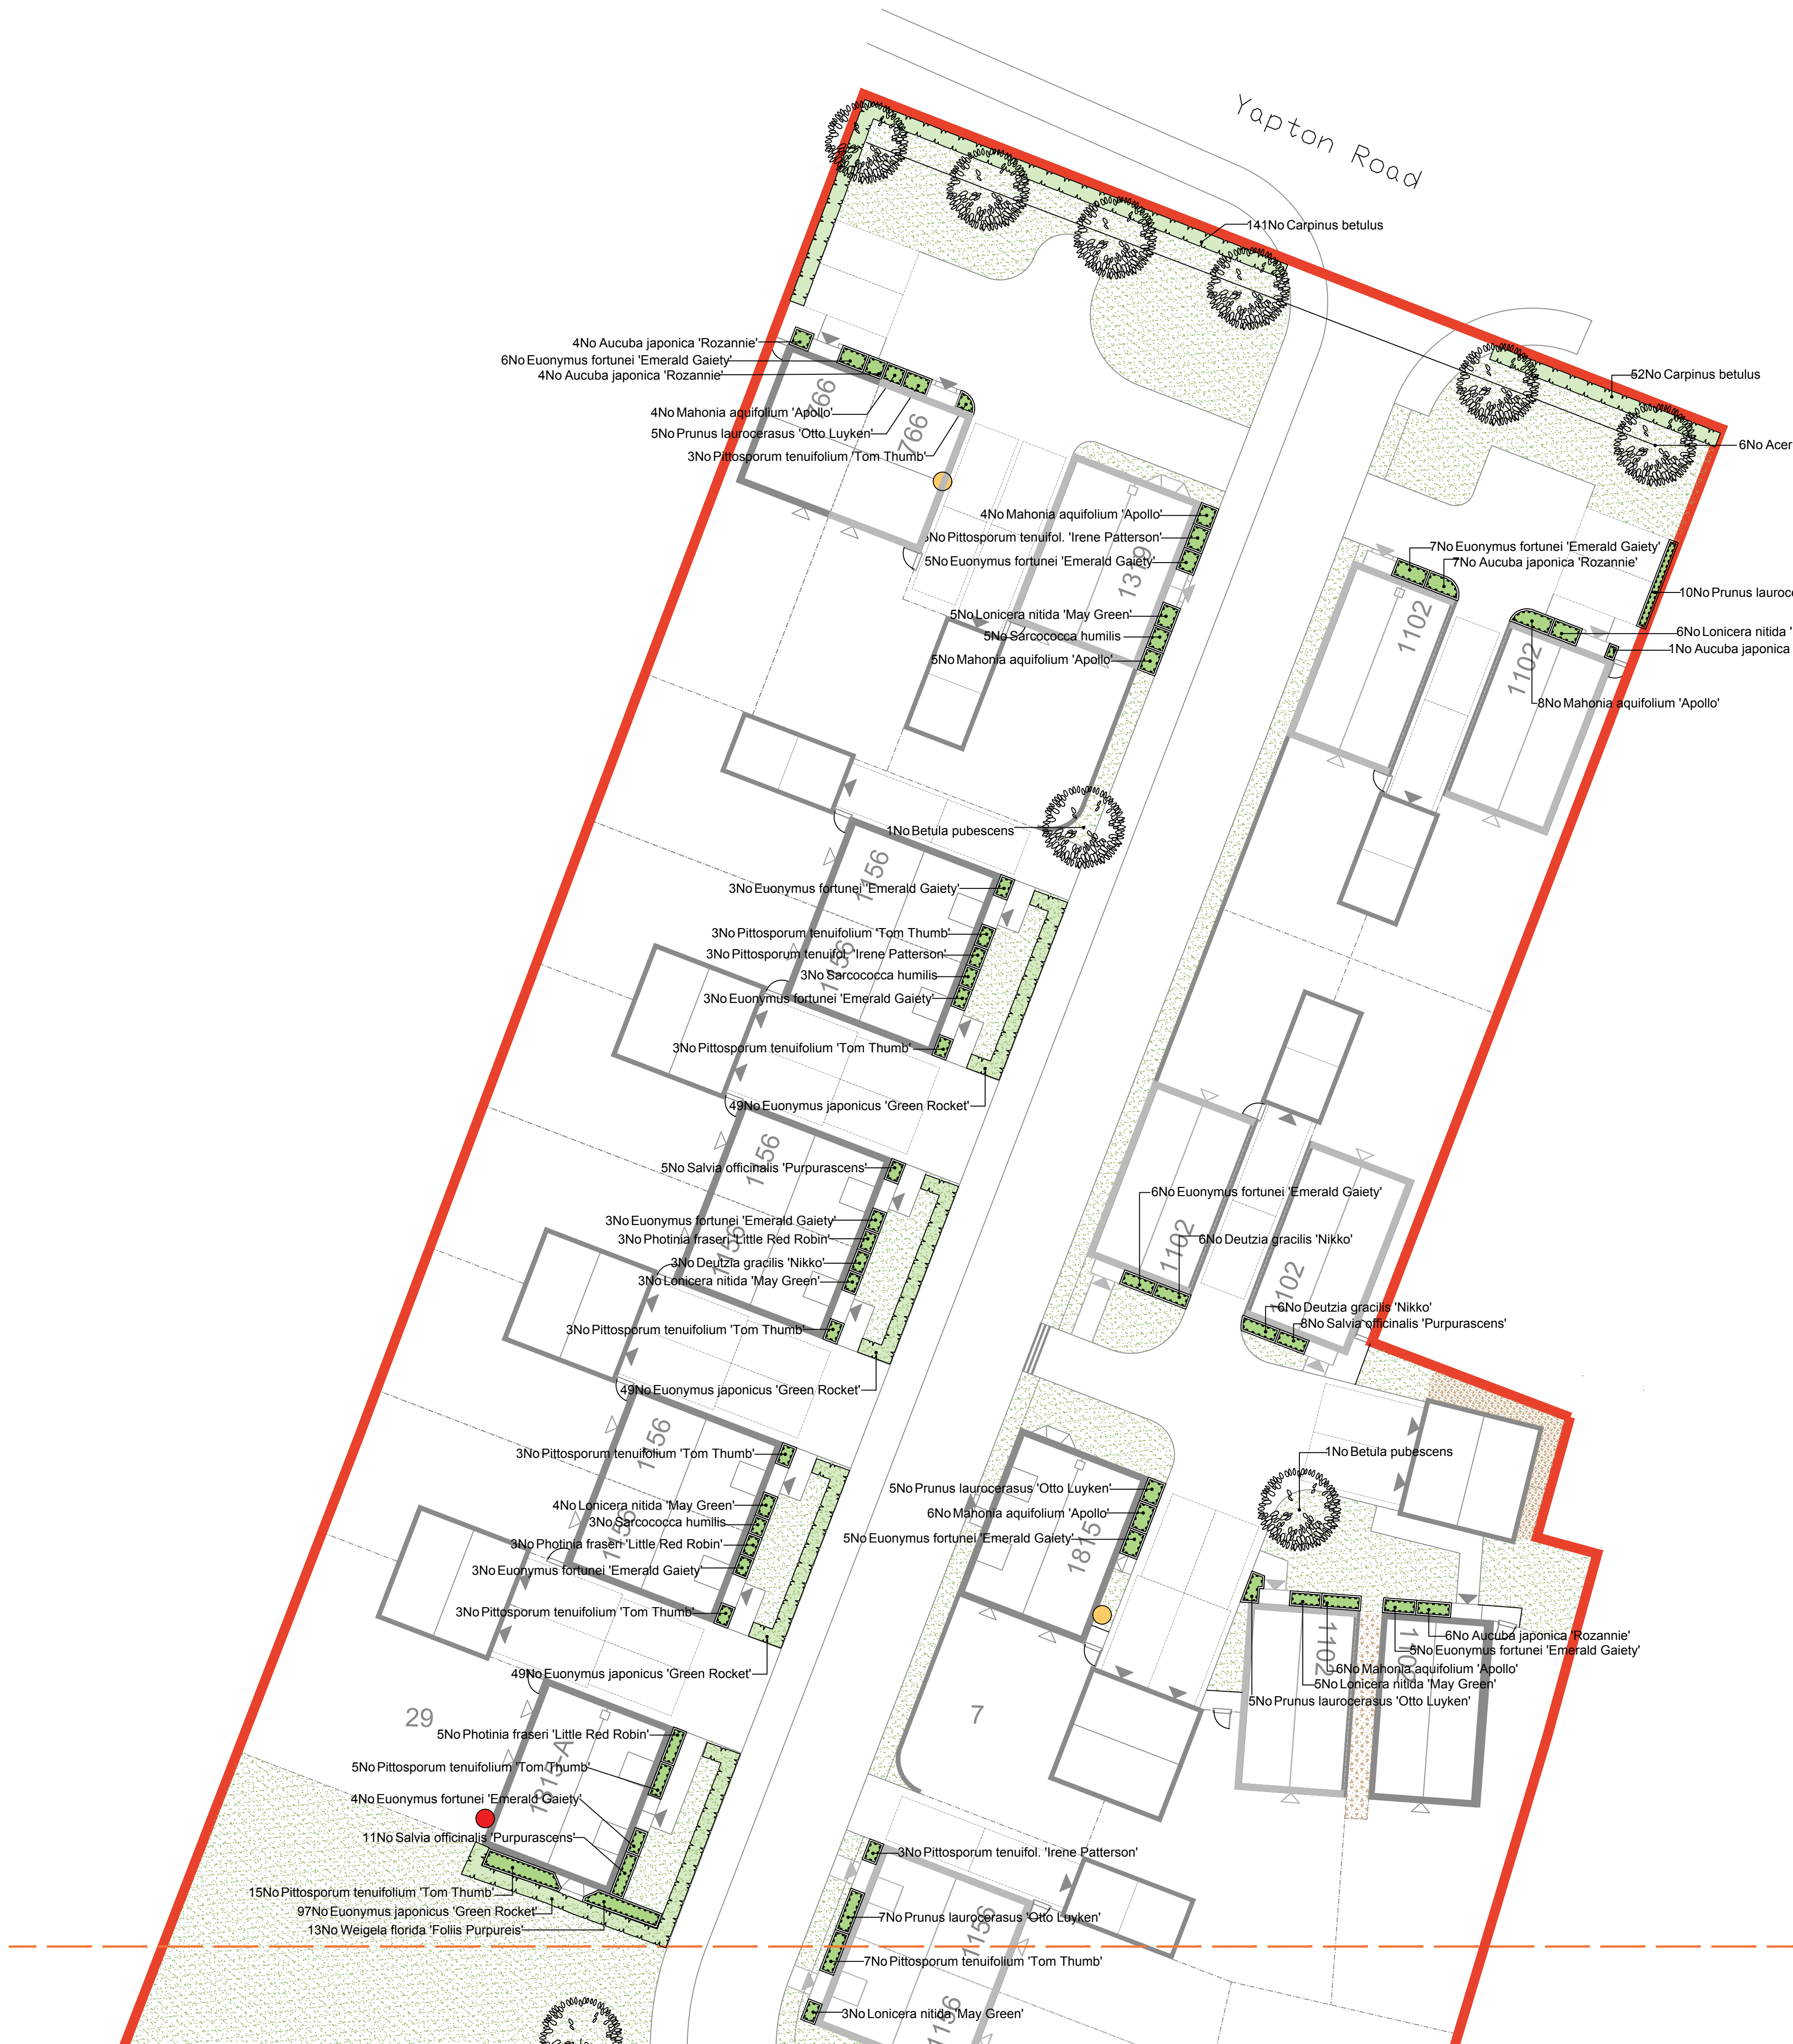

Planting Schedule

[Trees]					
Species Name	Girth	Height	Density	Specification	No.
Carpinus betulus		60-80cm	0.5Cr Double Staggered at 0.3m offset	Transplant Bushy BR	316No
Salix alba	12-14cm	350-425cm	Counted	Heavy Standard Clear Stem 175-200 RB2No	
Sorbus aucuparia 'Cardinal Royal'	12-14cm	350-425cm	Counted	Heavy Standard Clear Stem 175-200 RB2No	
Acer campestre 'Streetwise'	12-14cm	350-425cm	Counted	Heavy Standard Clear Stem 175-200 RB2No	
Quercus robur	12-14cm	350-425cm	Counted	Heavy Standard Clear Stem 175-200 RB1No	
Acer campestre	12-14cm	350-425cm	Counted	Heavy Standard Clear Stem 175-200 RB2No	
Betula nigra	12-14cm	350-425cm	Counted	Heavy Standard Clear Stem 175-200 RB2No	
Betula pubescens	12-14cm	350-425cm	Counted	Heavy Standard Clear Stem 175-200 RB3No	

Species Name	Height	Pot Size	Specification	Density	No.
Aucuba japonica 'Rozannie'	30-40cm	3L	Bushy	4/m ²	22No
Berberis thunbergii 'Atropurpurea Nana'	30-40cm	3L	Bushy	4/m ²	13No
Deutzia gracilis 'Nikko'	40-60cm	3L	Bushy	4/m ²	31No
Euonymus fortunei 'Emerald Gaiety'	30-40cm	3L	Bushy	4/m ²	79No
Euonymus japonicus 'Green Rocket'	30-40cm	5L	C	0.5Cr Double Staggered at 0.3m offset	615No
Lonicera nitida 'May Green'	30-40cm	3L	Bushy	4/m ²	46No
Mahonia aquifolium 'Apollo'	30-40cm	3L	Bushy	4/m ²	45No
Photinia fraseri 'Little Red Robin'	30-40cm	3L	Bushy	4/m ²	36No
Pittosporum tenuifolium 'Irene Patterson'	30-40cm	3L	Branched	4/m ²	46No
Pittosporum tenuifolium 'Tom Thumb'	30-40cm	3L	Branched	4/m ²	66No
Prunus laurocerasus 'Otto Luyken'	40-60cm	3L	Bushy	4/m ²	55No
Salix purpurea	80-100cm	2L	C	Counted	2No
Salvia officinalis 'Purpurascens'	30-40cm	2L	Bushy	6/m ²	54No
Sarcococca humilis	30-40cm	3L	Branched	4/m ²	19No
Symphoricarpos chenaultii 'Hancock'	40-60cm	3L	Bushy	4/m ²	13No
Weigela florida 'Folius Purpureis'	40-60cm	3L	Bushy	4/m ²	17No