



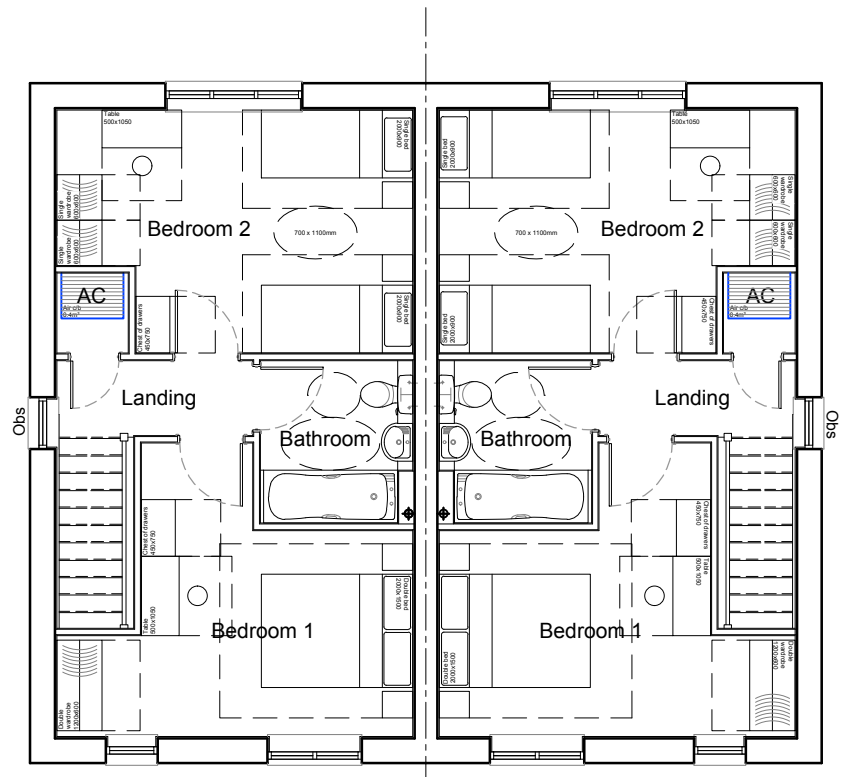

First Floor Plan
*Obs - Obscured Glass

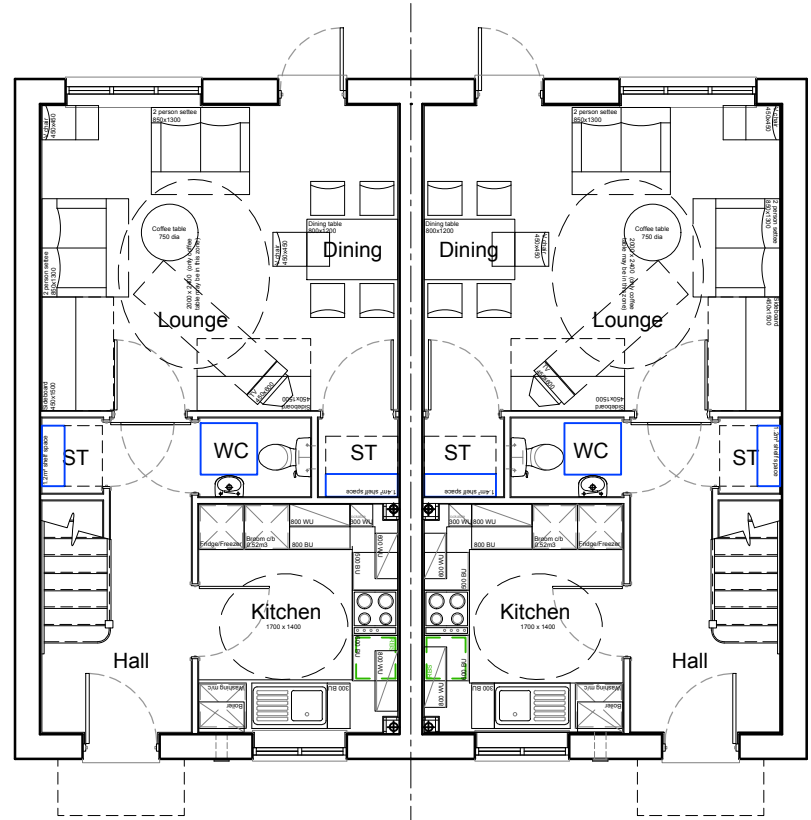

Ground Floor Plan

NOTES				
This drawing is the copyright of Thrive Ltd ©. All rights reserved. Ordnance Survey Data © Crown Copyright. All rights reserved. Licence No. 100007359. DO NOT scale from this drawing. Contractors, Sub Contractors and Suppliers are to check all relevant dimensions and levels of the site and building before commencing any shop drawings or building work. Any discrepancies should be recorded to the Architect. Where applicable this drawing is to be read in conjunction with the Consultants' drawings.				
REV	DESCRIPTION	DATE	AUTH	CHK'D
A	Status changed to planning.	02/18	FK	



PLANNING



architects
Romsey Office
Building 300, The Grange, Romsey Road, Michelmersh, SO51 0AE
t: 01794 367703 f: 01794 367276 www.thrivearchitects.co.uk

PROJECT
The Lillies
Yapton Road, Barnham
For: Matthew Homes

DRAWING
Plots 18-19
Floor Plans

SCALE	DATE	AUTHOR	CHK'D
1:100 @ A3	Feb 18	FK	
JOB NO.	DRAWING NO.	REV	
MATT151202	P18-19.p	A	
CLIENT REF.			

Housetype	2B4P	Variation	-	Option	
Bedrooms	2	Persons		4	
Sq.ft finish	840	Sq.m finish		78	
Sq.ft structural	854	Sq.m structural		79.30	

PLOT No.

As Drawn - 18-19

Handed -