


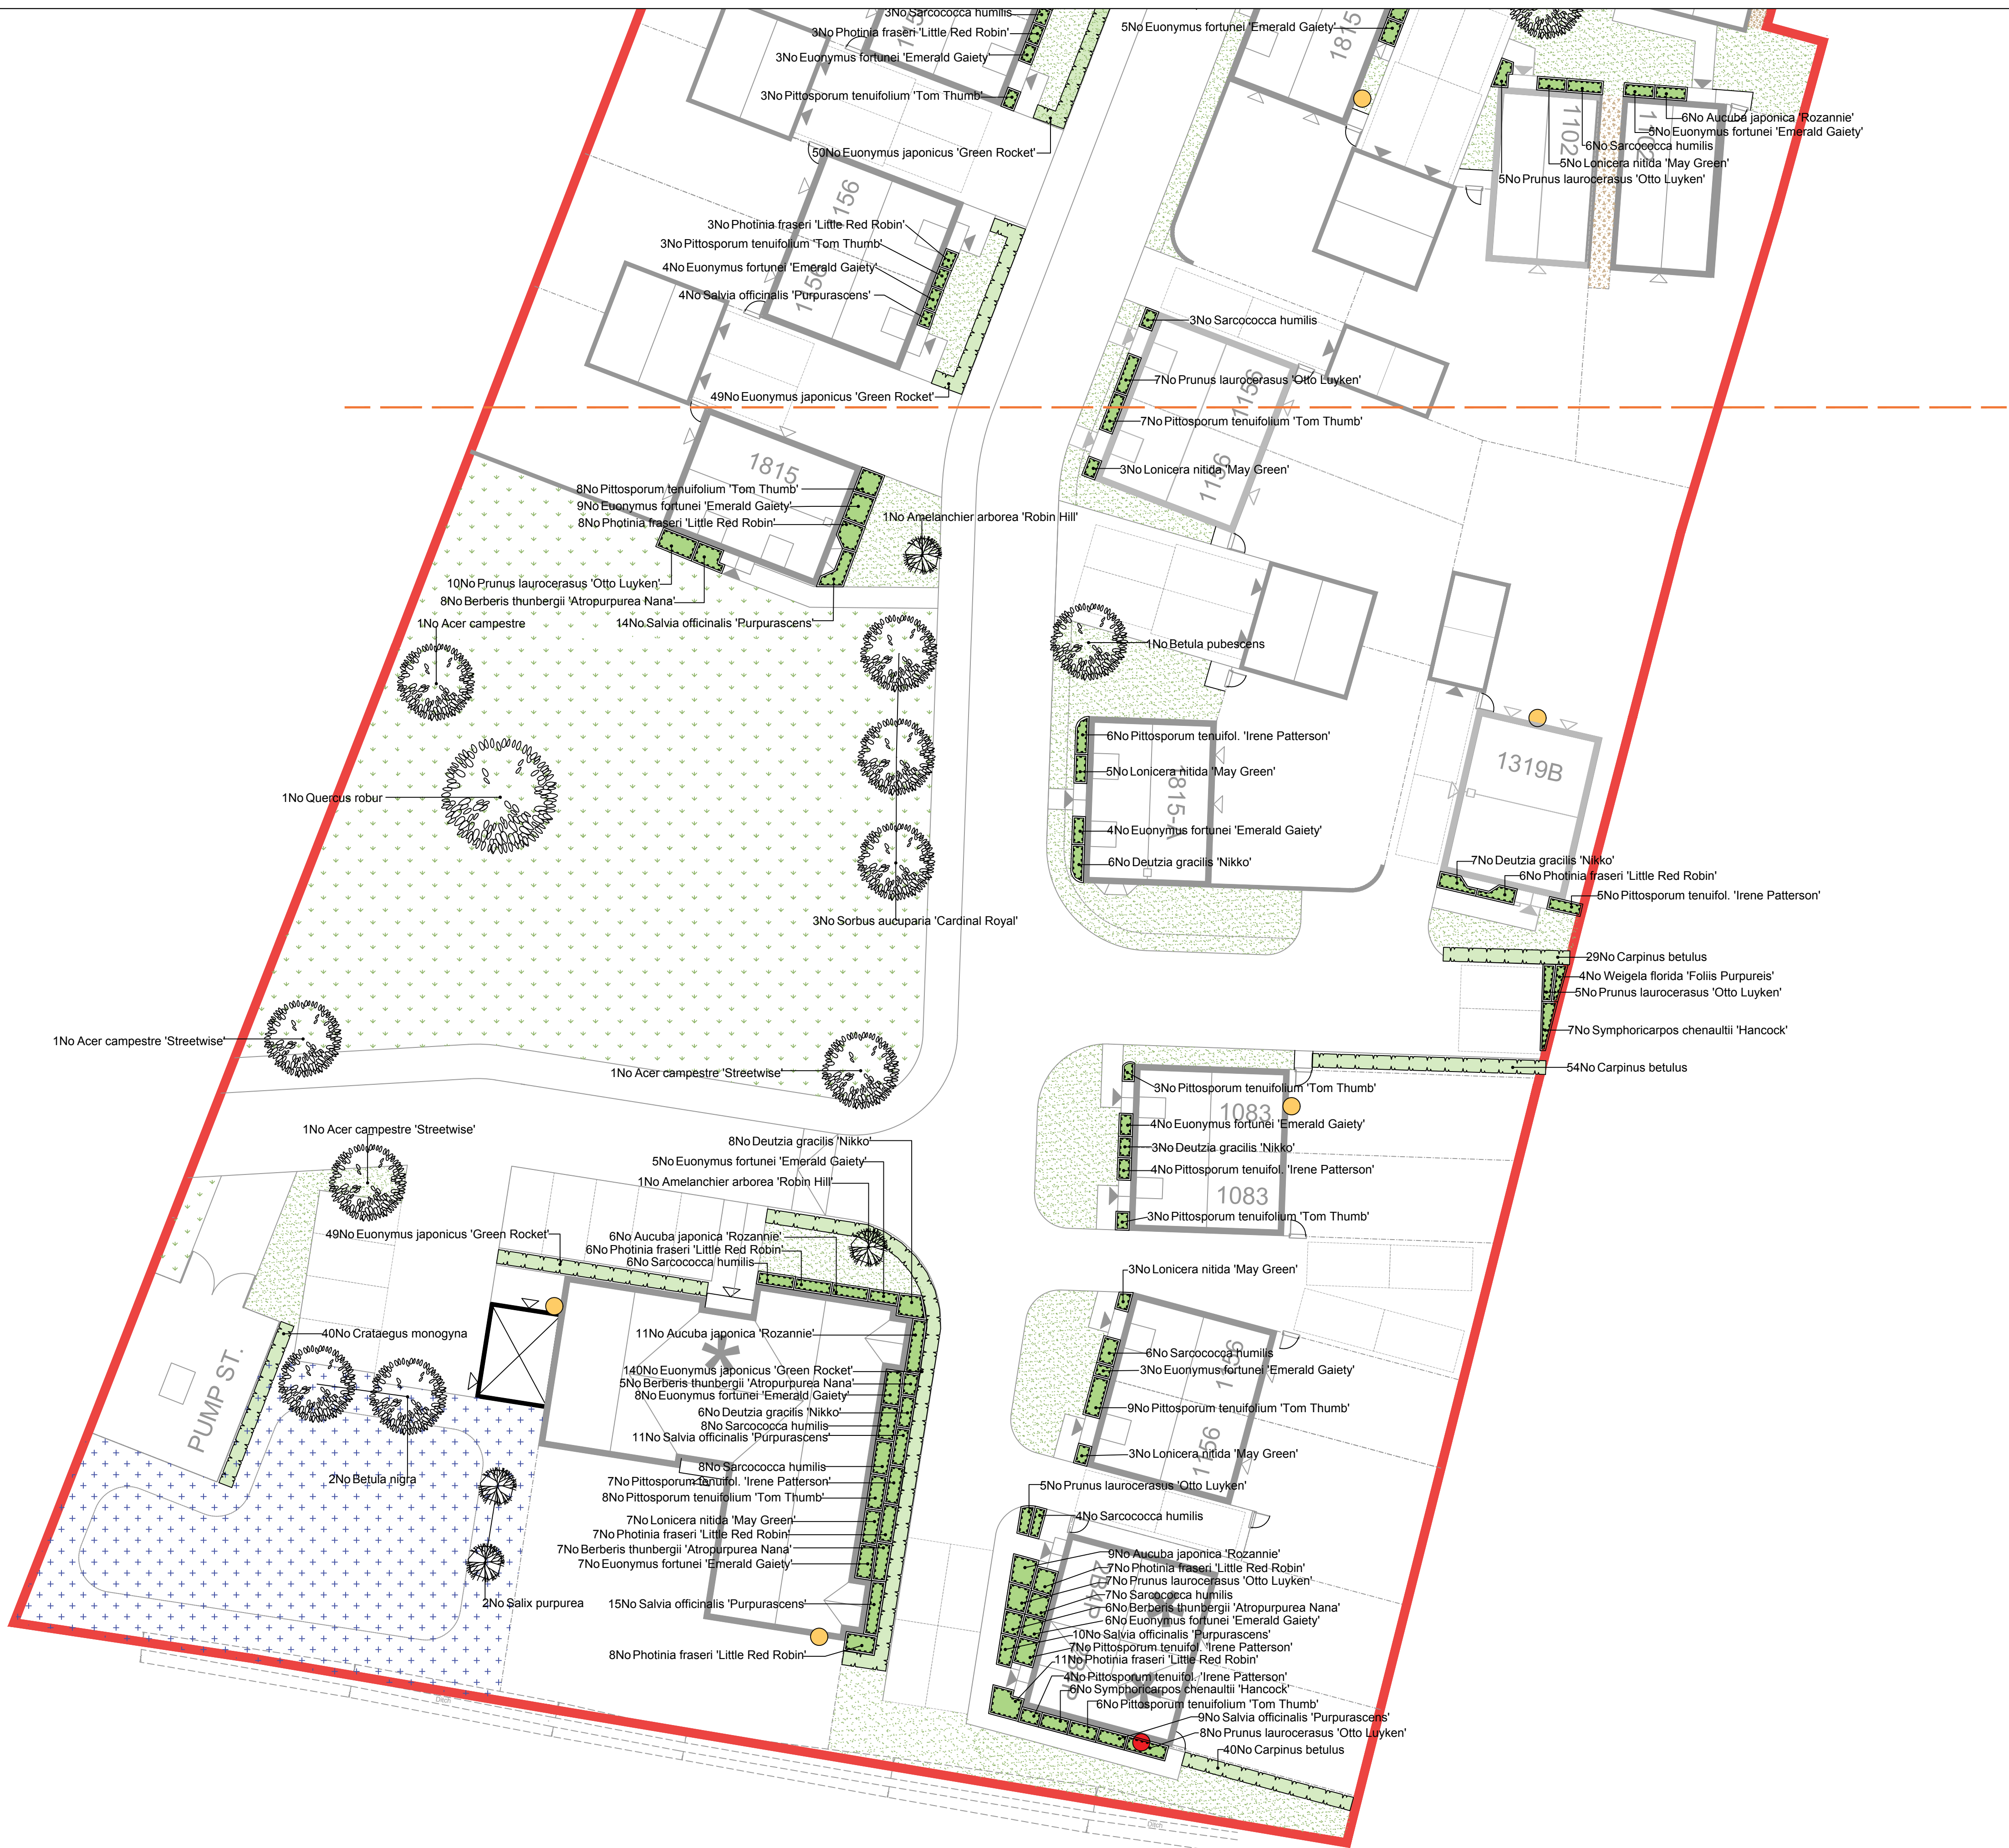

SPECIFICATION
All works generally, to comply with the written Soft
Landscape Specification.

NOTE: DO NOT SCALE FROM DRAWING

Legend

- Existing trees to be retained and protected during construction
- Proposed tree planting within soft landscape. See detail on sheet 1
- Proposed *Carpinus* (hornbeam) hedge planting to be planted in a double staggered row 300mm apart and at 500mm centres in each row. To be maintained at 1m height
- Proposed mixed native hedge planting to be planted in a double staggered row 300mm apart and at 500mm centres in each row. To be maintained at 1.8m height.
- Proposed shrub planting to receive 75mm bark mulch after planting operations
- Proposed grass areas to receive good quality amenity grass turves laid in line with good horticultural practices
- Proposed grassland areas, to be seeded with EL 1 (Flowering Lawn Mixture) from Emorsgate Seeds or similar and approved. Seeded at 4g/m²
- Proposed grassland areas, to be seeded with EL8 wetland meadow mix as supplied by Germinal Seeds, or similar and approved
- Proposed areas of angular chippings laid on weedproof membrane
- Bat Box (See Ecological Mitigation Report)
- Bird box (See Ecological Mitigation Report)
- Cut lines



0 10m

Rev	Date	Details	Drawn
J	20.06.18	Layout change	LS
I	15.06.18	Layout change	LS
H	23.02.18	Hedges added 29-35	LS
G	22.02.18	Section added	LS
F	16.02.18	Layout change	LS
E	12.12.17	Play space added	LS
D	07.12.17	Hedge added to apartment block	JM
C	06.12.17	Layout change	JM
Rev	Date	Details	Drawn



HEAD OFFICE
Rodbourne Rail Business Centre, Grange Lane,
Malmesbury, SN16 0ES
Tel: 01666 825646

Courtyard House, Mill Lane, Godalming, GU7 1EY
Tel: 01483 425714

Suite 6, Crescent House, Yonge Close, Eastleigh, SO50 9SX
Tel: 02382 026500

9 Brownlow Road, Cambridge, CB4 3NG
Tel: 07825 868654

email: mail@acdenv.co.uk
www.acdenvironmental.co.uk



scheme: The Lillies, Yapton Rd
Barnham
client: Matthew Homes
drawing: Landscape Proposals
date: April 2017
scale: 1:200@A1
drawing no: MAT21212 11J sheet 2
drawn: AE checked: DKM

Copyright of ACD Environmental Ltd. All rights described in
Chapter IV of the Copyright, Designs and Patents Act 1988
have been generally asserted. 2011. Copyright of this plan
remains with ACD until all fees have been paid in full.