



Tea Room + Toilet (Ex Stages)

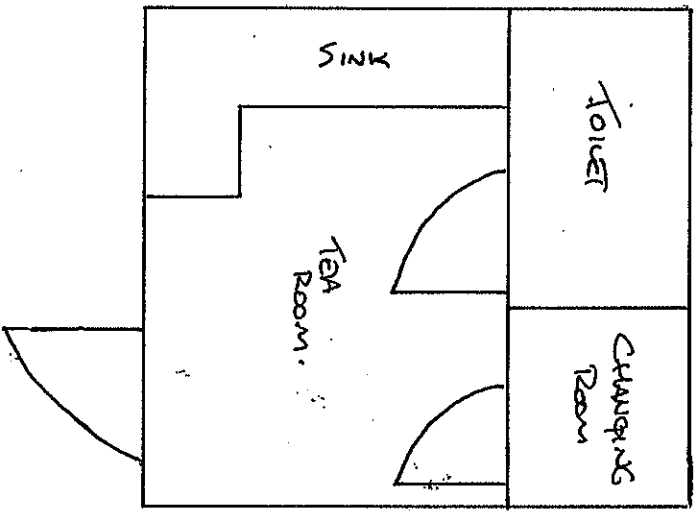

Floor Plan.

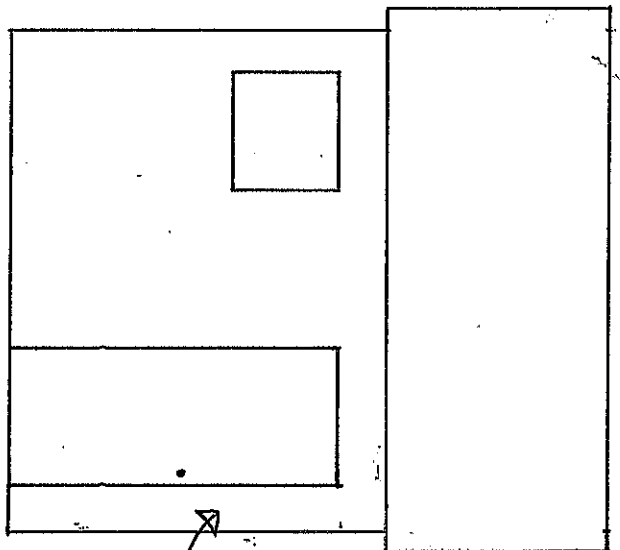

Front Elevation (South)

- Timber Boiling
- with Asbestos Roof
- Existing when Land
- Purchased in May 2014

EASTWIDE STORAGE, EASTWIDE STAGES, GARDENAGE CAVE, GARDENAGE, WEST SUSSEX, PO20 3ST

SCALE = 1:50

at A4