



STORAGE UNITS 4, 5, 6 + 7

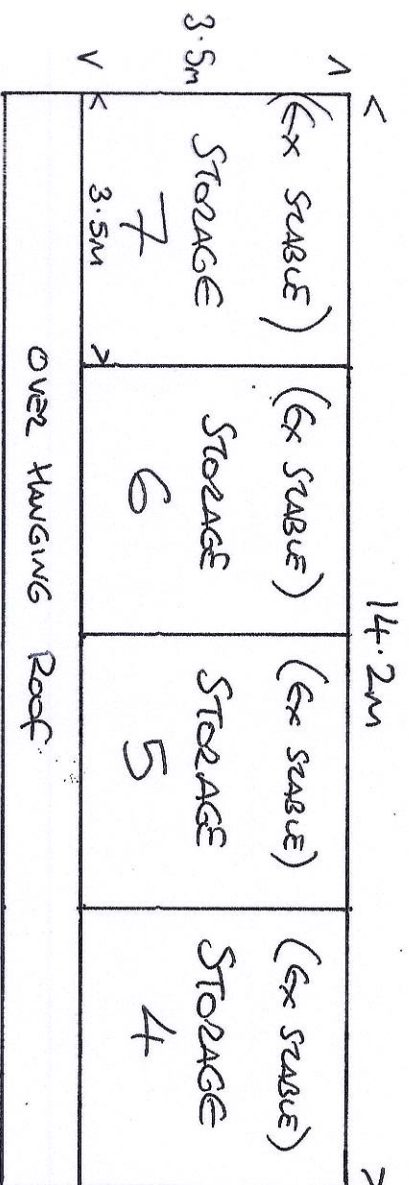


Floor Plan

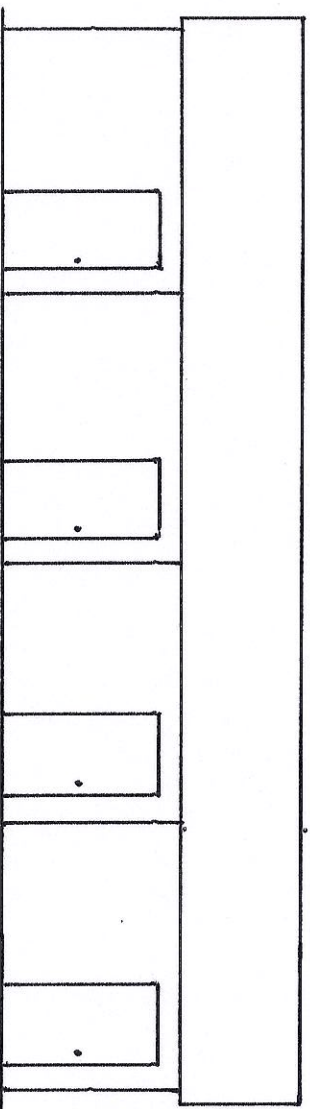

FRONT ELEVATION (WEST)

TIMBER STABLES
WITH TIN ROOFS
EXISTING WHEN LAND
PURCHASE IN MAY 2014

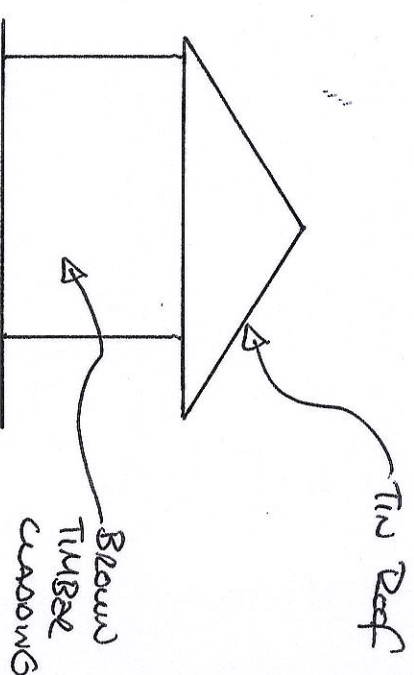

SIDE ELEVATION (NORTH)

SCALE = 1:100

At A4

EASTWIDE STORAGE. EASTWIDE STABLES, EASTWIDE CAGE, EASTWIDE WEST STABLE, PO20355