



LOG CABIN STORAGE


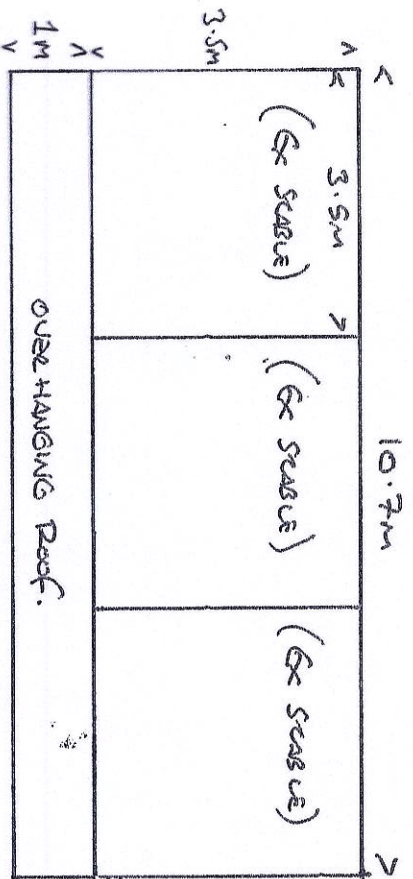


FLOOR PLAN

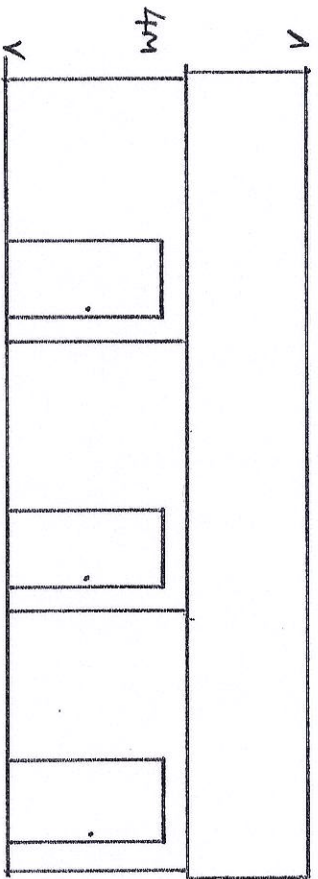

FRONT ELEVATION (WEST)

TIMBER STABES
WITH TIN ROOFS
EXISTING WHEN LAND
PURCHASED IN MAY 2014

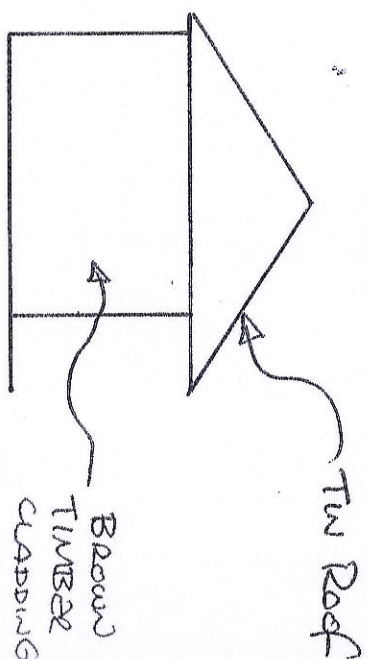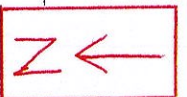

SIDE ELEVATION (SOUTH)

SCALE: 1:100

at A4

EASTWIDE STORAGE, EASTWIDE STABES, EASTWIDE CAVE, EASTWIDE CAVE, EASTWIDE CAVE, WEST SIDE, PO20355