




STORAGE UNITS 0, 1, 2 + 3

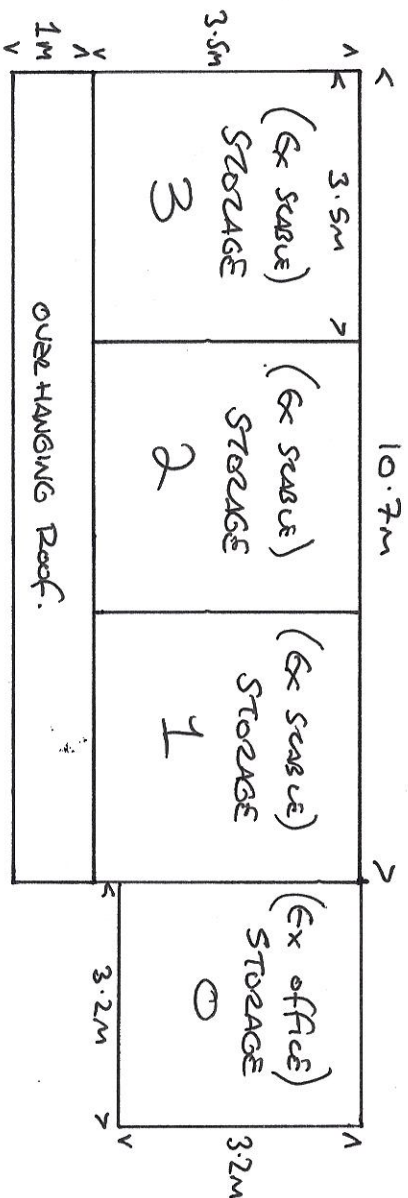

FLOOR PLAN

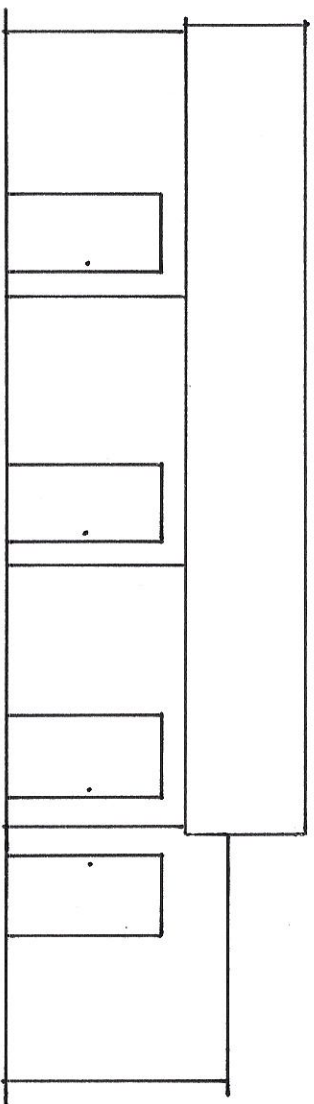

FRONT ELEVATION (NORTH)

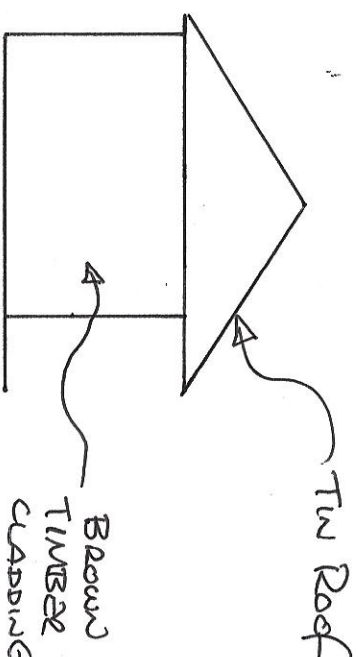

SIDE ELEVATION (EAST)

TIMBER STABLES
WITH TIN ROOFS
EXISTING WHEN LAND
PURCHASED IN MAY 2014



SCALE: 1:100

at A4

EASTWIND STORAGE, EASTWIND STABLES, EASTWIND WARE, EASTWIND WARE, WEST STABLE, PO20355