



DIMENSIONS ON THIS DRAWING SHALL NOT BE SCALED. ALL DIMENSIONS TO BE CHECKED ON SITE. ALL DETAILS AND DIMENSIONING RELATING TO SUB-CONTRACTORS OR SUPPLIER'S WORK MUST BE CHECKED AND AGREED BETWEEN THE SUB-CONTRACTOR OR THE SUPPLIER AND THE GENERAL CONTRACTOR.


THIS DRAWING IS TO BE READ IN CONJUNCTION WITH ALL RELEVANT ARCHITECT'S AND ENGINEERS DRAWINGS AND SPECIFICATION.

THE CONTRACTOR IS RESPONSIBLE FOR VERIFYING ALL SITE DIMENSIONS BEFORE COMMENCING WORK.

THE MAIN CONTRACTOR IS RESPONSIBLE FOR ENSURING THE STABILITY OF THE STRUCTURE WHILST THE WORKS ARE IN PROGRESS.

DIFFERENCES BETWEEN THIS DRAWING AND THE SITE CONDITIONS ENCOUNTERED MUST BE REPORTED TO THE ENGINEER.

O.S.- TOP OF STEEL. S.S.L.- STRUCTURAL SLAB LEVEL.
G.L.- FINISH GROUND LEVEL. F.F.L.- FINISHED FLOOR LEVEL.
O.C.- TOP OF CONCRETE. T.O.F.-
TOP OF FOUNDATION.
L. - FORMATION LEVEL.

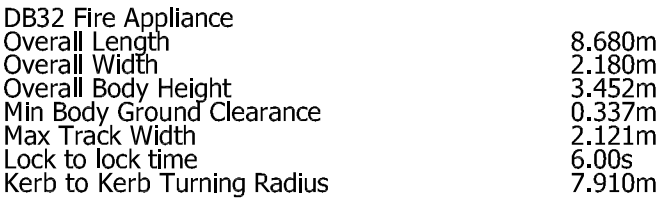

DB32 Fire Appliance	
Overall Length	8.680m
Overall Width	2.180m
Overall Body Height	3.452m
Min Body Ground Clearance	0.337m
Max Track Width	2.121m
Lock to lock time	6.00s
Kerb to Kerb Turning Radius	7.910m

C2	21/09/20	Revised to latest layout	SDL	MR	
C1	07/09/20	CONSTRUCTION ISSUE	JMW	MR	
REV	DATE	DESCRIPTION	BY	CHK	APP

Gyoury Self
CONSULTING ENGINEERS

5/17 BOUNDARY ROAD, HOVE
EAST SUSSEX BN3 4EF
TELEPHONE 01273 414413
E-MAIL: mail@gsphove.co.uk
Website: www.gyouyourself.com
Also at Fareham and St Albans

CLIENT REDROW

ARCHITECT PEGASUS

ANGELS NURSERY
YAPTON ROAD
BARNHAM

DRAWING TITLE
FIRE TENDER VEHICLE TRACKING

JOB No. H19812	SCALE ☒ A1 1:500	DATE JAN 2020
--------------------------	---	-------------------------

DRAWN	ENGINEER	CHECKED	APP
JMW	MR		

STATUS	DRAWING	SUITABILITY
D1	-	-

REVISION	PIBA STATUS
C2	STAGE 5 – CONSTRUCTION

DRAWING No. 19812-GS-Z1-XX-DR-C-2172

CONSTRUCTION