




GENERAL NOTES:


- DIMENSIONS ON THIS DRAWING SHALL NOT BE SCALED. ALL DIMENSIONS TO BE CHECKED ON SITE. ALL DETAILS AND DIMENSIONING RELATING TO SUB-CONTRACTOR'S OR SUPPLIER'S WORK MUST BE CHECKED AND AGREED BETWEEN THE SUB-CONTRACTOR OR THE SUPPLIER AND THE GENERAL CONTRACTOR.
- THIS DRAWING IS TO BE READ IN CONJUNCTION WITH ALL RELEVANT ARCHITECT'S AND ENGINEERS' DRAWINGS AND SPECIFICATION.
- THE CONTRACTOR IS RESPONSIBLE FOR VERIFYING ALL SITE DIMENSIONS BEFORE COMMENCING WORK.
- THE MAIN CONTRACTOR IS RESPONSIBLE FOR ENSURING THE STABILITY OF THE STRUCTURE WHILST THE WORKS ARE IN PROGRESS.
- DIFFERENCES BETWEEN THIS DRAWING AND THE SITE CONDITIONS ENCOUNTERED MUST BE REPORTED TO THE ENGINEER.

NOTATION:-

T.O.S. - TOP OF STEEL
F.S.L. - FINISH GROUND LEVEL
T.O.C. - TOP OF CONCRETE
F.L. - FORMATION LEVEL
S.S.L. - STRUCTURAL SLAB LEVEL
F.F.L. - FINISHED FLOOR LEVEL

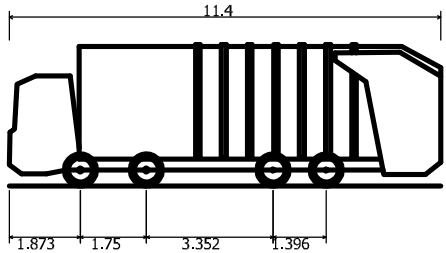

11.4m Large Refuse Vehicle (4 axle)
Overall Length 11.400m
Overall Width 2.500m
Overall Body Height 3.751m
Min Body Ground Clearance 0.304m
Track Width 2.500m
Lock to lock time 6.00s
Wall to Wall Turning Radius 11.330m

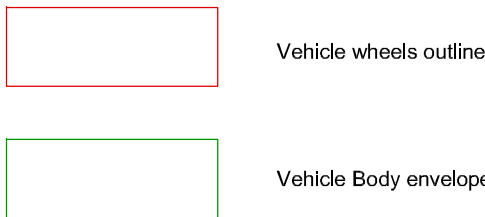

CONSTRUCTION

C2	21/09/20	Revised to latest layout		SDL	MR
C1	07/09/20	CONSTRUCTION ISSUE		JMW	MR
REV	DATE	DESCRIPTION		BY	CHK/APP
Gyoursy Self CONSULTING ENGINEERS 16/17 BOUNDARY ROAD, HOVE, EAST SUSSEX BN3 4EF TELEPHONE 01273 414413 E-MAIL: mail@gsphove.co.uk Website: www.gyoursyself.com Also at Fareham and St Albans					
CLIENT	REDROW				
ARCHITECT	PEGASUS				
JOB TITLE	ANGELS NURSERY YAPTON ROAD BARNHAM				
DRAWING TITLE	REFUSE VEHICLE TRACKING				
JOB No:	H19812	SCALE @ A1	1:500	DATE	JAN 2020
DRAWN	JMW	ENGINEER	MR	CHECKED	APP
STATUS	D1	DRAWING SUITABILITY			
REVISION	RBA STATUS				
C2	STAGE 5 - CONSTRUCTION				
DRAWING No.	19812-GS-Z1-XX-DR-C-2171				