




GENERAL NOTES:


- DIMENSIONS ON THIS DRAWING SHALL NOT BE SCALED. ALL DIMENSIONS TO BE CHECKED ON SITE. ALL DETAILS AND DIMENSIONING RELATING TO SUB-CONTRACTOR'S OR SUPPLIER'S WORK MUST BE CHECKED AND AGREED BETWEEN THE SUB-CONTRACTOR OR THE SUPPLIER AND THE GENERAL CONTRACTOR.
- THIS DRAWING IS TO BE READ IN CONJUNCTION WITH ALL RELEVANT ARCHITECT'S AND ENGINEERS' DRAWINGS AND SPECIFICATION.
- THE CONTRACTOR IS RESPONSIBLE FOR VERIFYING ALL SITE DIMENSIONS BEFORE COMMENCING WORK.
- THE MAIN CONTRACTOR IS RESPONSIBLE FOR ENSURING THE STABILITY OF THE STRUCTURE WHILST THE WORKS ARE IN PROGRESS.
- DIFFERENCES BETWEEN THIS DRAWING AND THE SITE CONDITIONS ENCOUNTERED MUST BE REPORTED TO THE ENGINEER.

NOTATION:-

T.O.S. - TOP OF STEEL
F.S.L. - FINISH GROUND LEVEL
T.O.C. - TOP OF CONCRETE
F.L. - FORMATION LEVEL
S.S.L. - STRUCTURAL SLAB LEVEL
F.F.L. - FINISHED FLOOR LEVEL
T.O.F. - TOP OF FOUNDATION

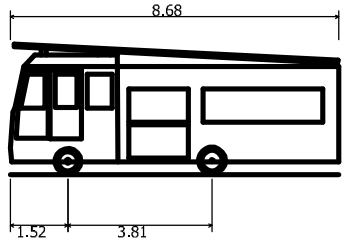

DB32 Fire Appliance
Overall Length 8.680m
Overall Width 2.180m
Overall Body Height 3.452m
Min Body Ground Clearance 0.337m
Max Track Width 2.121m
Lock to lock time 6.00s
Kerb to Kerb Turning Radius 7.910m

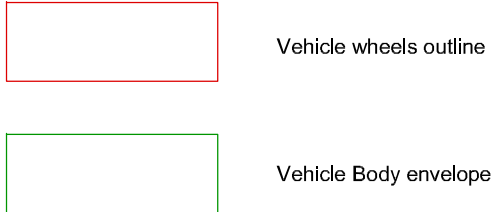

C2	21/09/20	Revised to latest layout	SDL	MR
C1	07/09/20	CONSTRUCTION ISSUE	JMW	MR
REV	DATE	DESCRIPTION	BY	CHK/APP

Gyoursy Self
CONSULTING ENGINEERS

16/17 BOUNDARY ROAD, HOVE,
EAST SUSSEX BN2 4EF
TELEPHONE 01273 414413
E-MAIL: mail@gsphove.co.uk
Website: www.gyoursyself.com
Also at Fareham and St Albans

CLIENT	REDROW
ARCHITECT	PEGASUS
JOB TITLE	ANGELS NURSERY YAPTON ROAD BARNHAM

DRAWING TITLE
FIRE TENDER VEHICLE TRACKING

JOB No: H19812 SCALE: 1:500 DATE: JAN 2020

DRAWN: JMW ENGINEER: MR CHECKED: APP

STATUS: D1 DRAWING SUSTAINABILITY: -

REVISION: R5A STATUS: C2 STAGE 5 - CONSTRUCTION

DRAWING No: 19812-GS-Z1-XX-DR-C-2172

CONSTRUCTION