


SPECIFICATION
All works generally, to comply with the written Soft Landscape Specification.

NOTE: DO NOT SCALE FROM DRAWING

Legend

- Existing trees to be retained and protected during construction
- Proposed tree planting within soft landscape. See detail on sheet 1
- Proposed *Carpinus* (hornbeam) hedge planting to be planted in a double staggered row 300mm apart and at 500mm centres in each row. To be maintained at 1m height
- Proposed mixed native hedge planting to be planted in a double staggered row 300mm apart and at 500mm centres in each row. To be maintained at 1.8m height.
- Proposed shrub planting to receive 75mm bark mulch after planting operations
- Proposed grass areas to receive good quality amenity grass turves laid in line with good horticultural practices
- Proposed grassland areas, to be seeded with EL 1 (Flowering Lawn Mixture) from Emorsgate Seeds or similar and approved. Seeded at 4g/m²
- Proposed grassland areas, to be seeded with EM8 wetland meadow mix as supplied by Germinal Seeds, or similar and approved
- Proposed areas of angular chippings laid on weedproof membrane
- Bat Box (See Ecological Mitigation Report)
- Bird box (See Ecological Mitigation Report)
- Cut lines

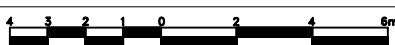

Rev	Date	Details	Drawn
J	20.06.18	Layout change	LS
I	15.06.18	Layout change	LS
H	23.02.18	Hedges added 29-35	LS
G	22.02.18	Section added	LS
F	16.02.18	Layout change	LS
E	12.12.17	Play space added	LS
D	07.12.17	Hedge added to apartment block	JM
C	06.12.17	Layout change	JM



HEAD OFFICE
Rodbourne Rail Business Centre, Grange Lane,
Malmesbury, SN16 0ES
Tel: 01666 825646

Courtyard House, Mill Lane, Godalming, GU7 1EY
Tel: 01483 425714

Suite 6, Crescent House, Yonge Close, Eastleigh, SO50 9SX
Tel: 02382 026500



9 Brownlow Road, Cambridge, CB4 3NC
Tel: 07825 868654

email: mail@acdenv.co.uk
www.acdenvironmental.co.uk



scheme: The Lillies, Yapton Rd
Barnham
client: Matthew Homes
drawing: Landscape Proposals
date: April 2017
scale: 1:200@A1
drawing no: MAT21212 11J sheet 1
drawn: AE checked: DKM

Copyright of ACD Environmental Ltd. All rights described in Chapter IV of the Copyright, Designs and Patents Act 1988 have been generally asserted. 2011. Copyright of this plan remains with ACD until all fees have been paid in full.

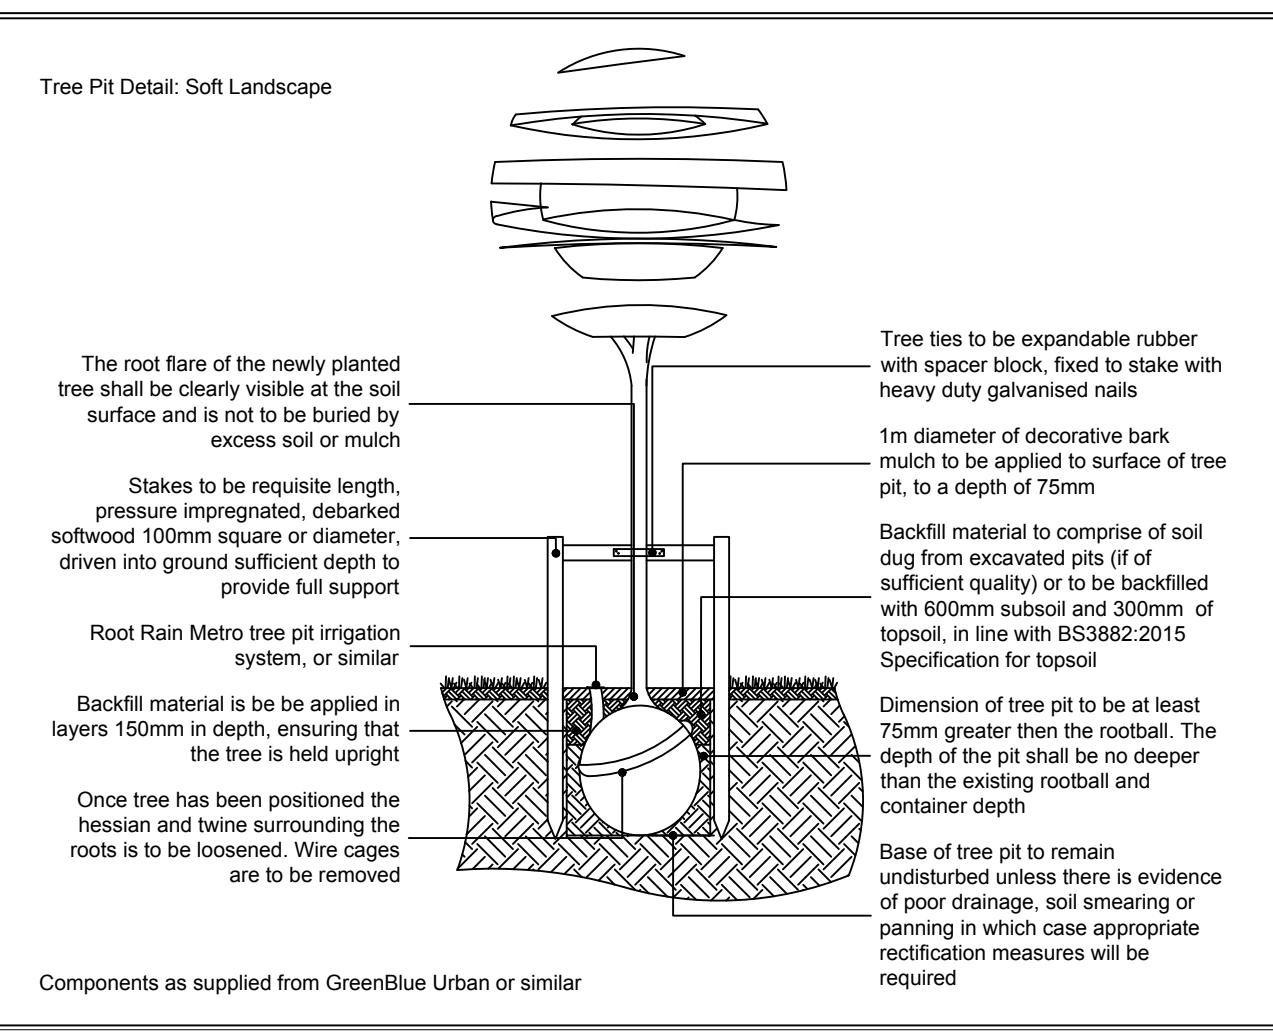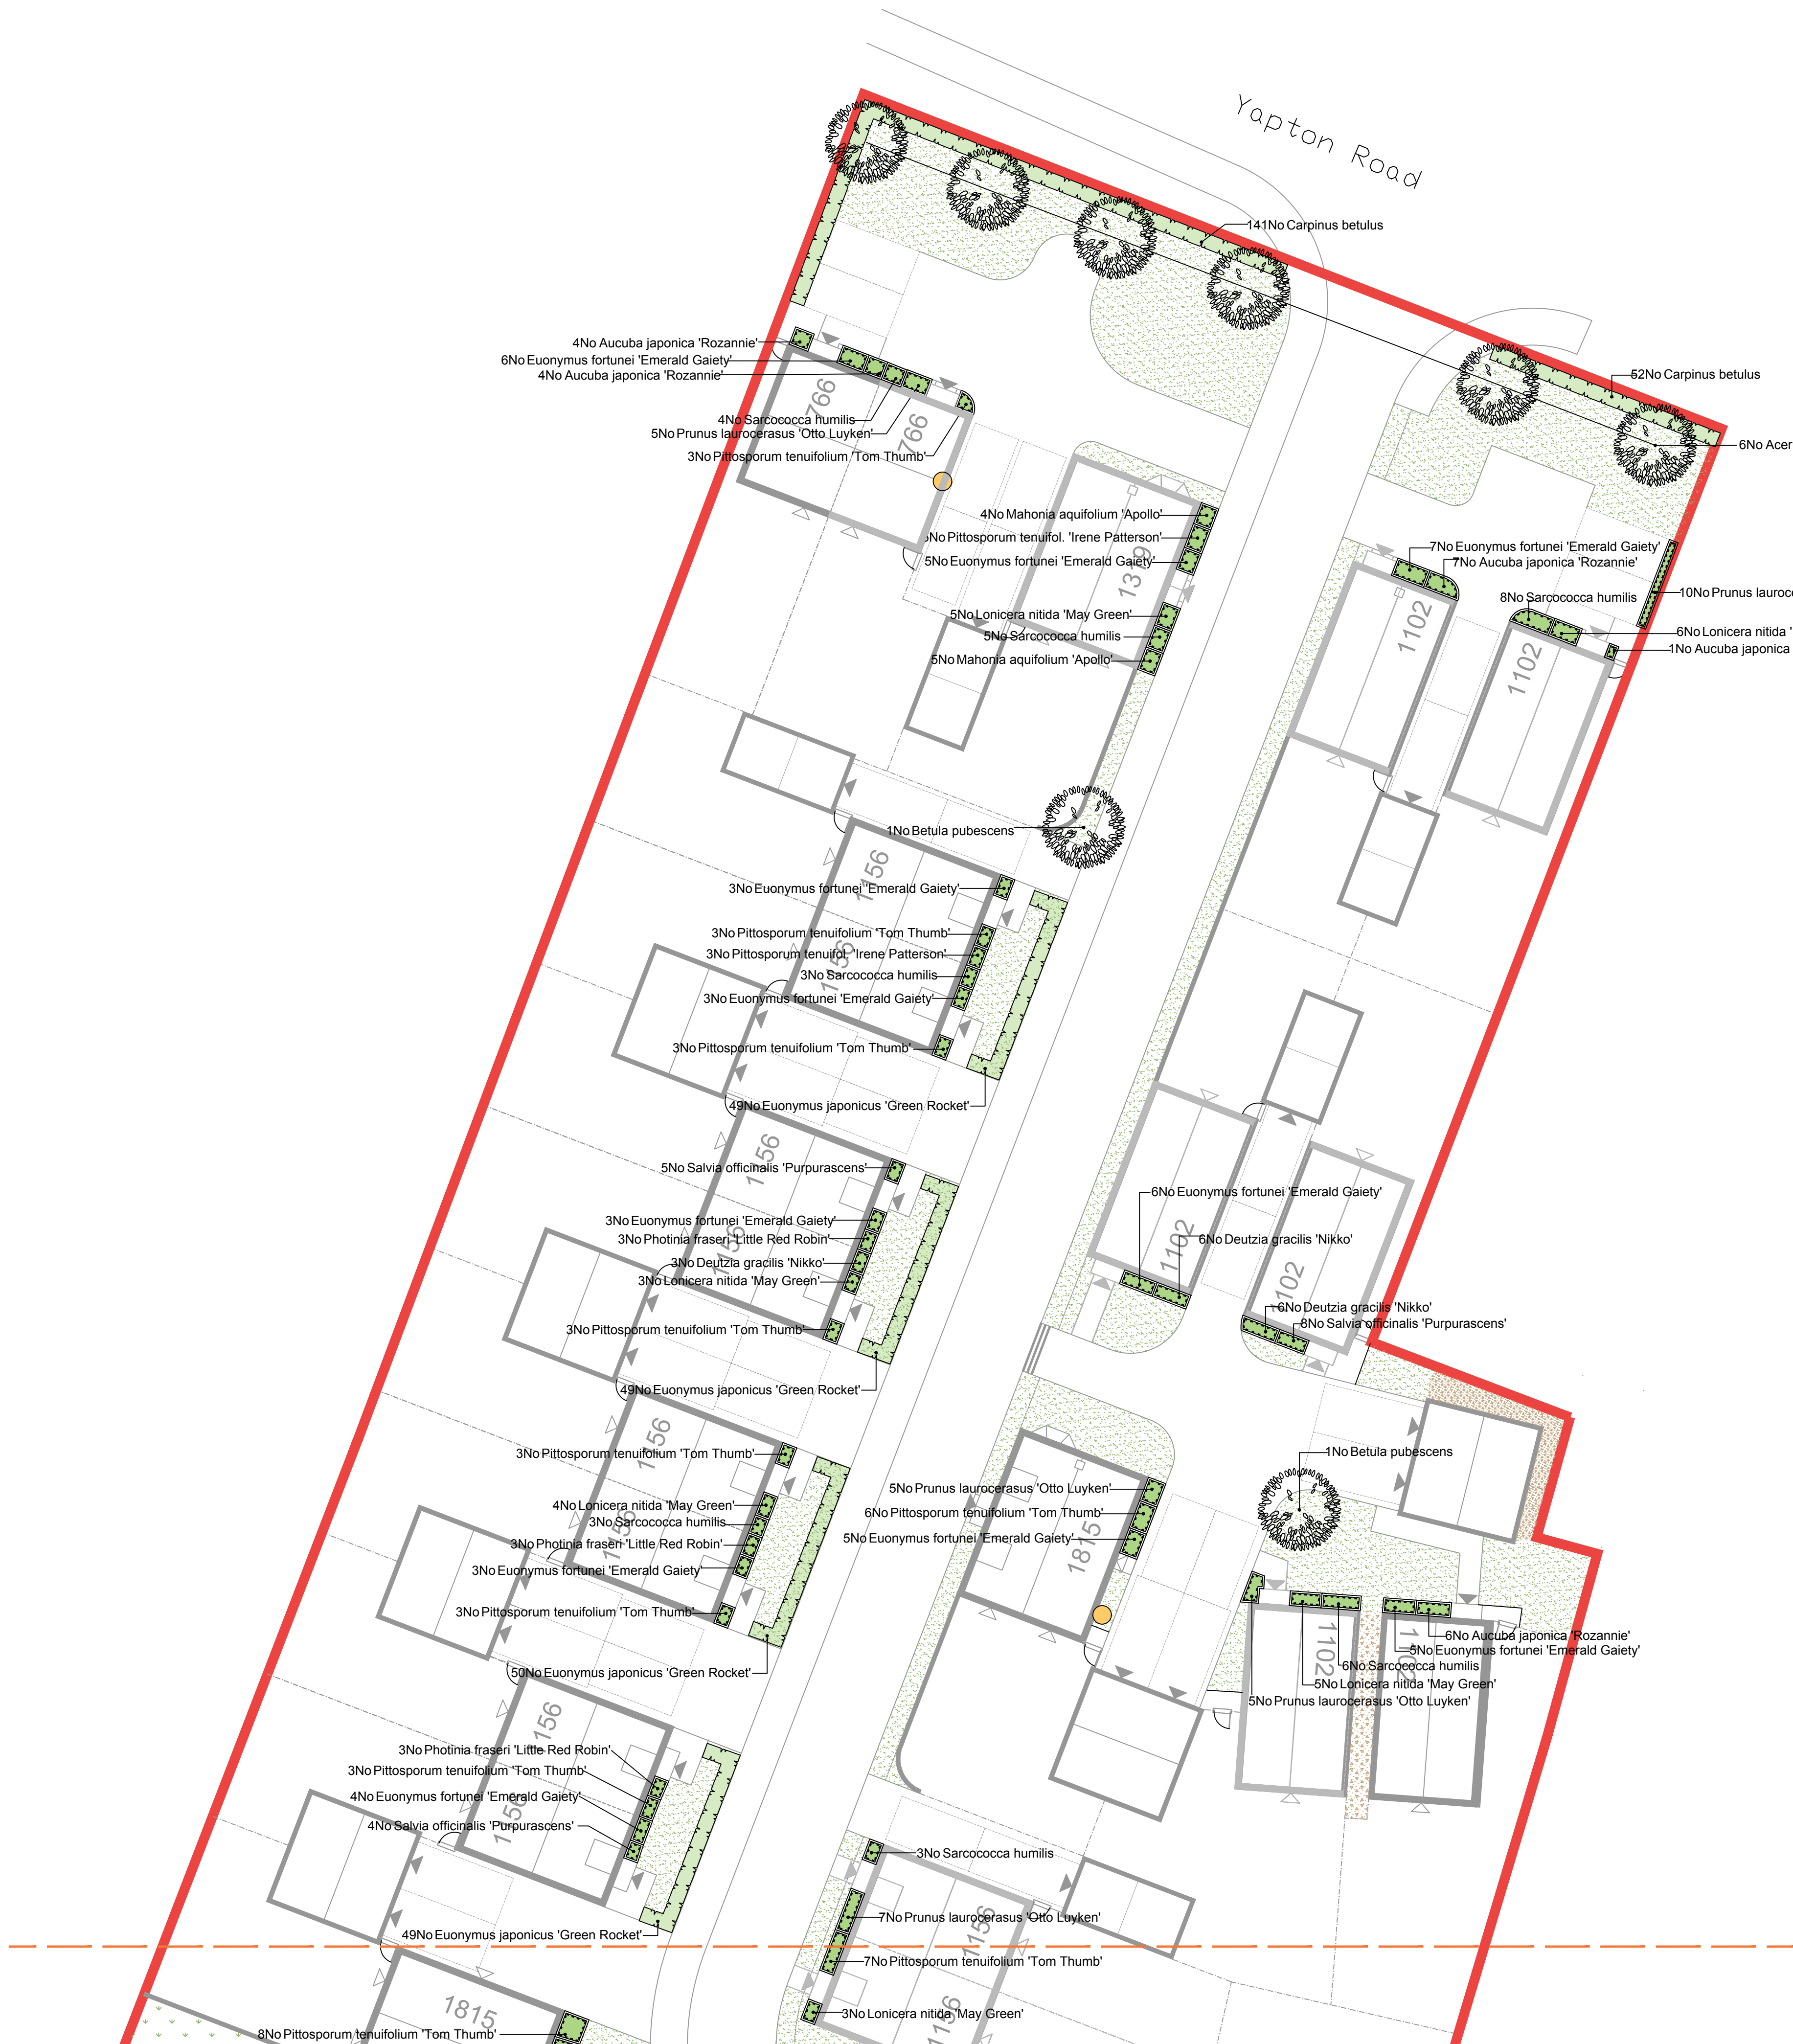

Planting Schedule

Trees					
Species Name	Girth	Height	Density	Specification	No.
<i>Crataegus monogyna</i>		40-60cm	0.5Cr Double Staggered at 0.5m offset	Transplant Bushy BR	40No
<i>Carpinus betulus</i>		50-80cm	0.5Cr Double Staggered at 0.3m offset	Transplant Bushy BR	316No
<i>Acer campestre</i> 'Streetwise'	12-14cm	350-425cm	Counted	Heavy Standard Clear Stem 175-200 RB	9No
<i>Sorbus aucuparia</i> 'Cardinal Royal'	12-14cm	350-425cm	Counted	Heavy Standard Clear Stem 175-200 RB	3No
<i>Quercus robur</i>	12-14cm	350-425cm	Counted	Heavy Standard Clear Stem 100 RB	1No
<i>Acer campestre</i>	12-14cm	350-425cm	Counted	Heavy Standard Clear Stem 175-200 RB	1No
<i>Betula nigra</i>	12-14cm	350-425cm	Counted	Heavy Standard Multi-Stemmed	2No
<i>Betula pubescens</i>	12-14cm	350-425cm	Counted	Heavy Standard Clear Stem 175-200 RB	3No

Species Name	Height	Pot Size	Specification	Density	No.
<i>Amelanchier arborea</i> 'Robin Hill'	200-250cm	3L	Standard	Clear Stem 150	RB1Counted
<i>Aucuba japonica</i> 'Rozannie'	30-40cm	3L	Bushy		48No
<i>Berberis thunbergii</i> 'Atropurpurea Nana'	30-40cm	3L	Bushy		26No
<i>Deutzia gracilis</i> 'Nikko'	40-60cm	3L	Bushy		45No
<i>Euonymus fortunei</i> 'Emerald Gaiety'	30-40cm	3L	Bushy		98No
<i>Euonymus japonicus</i> 'Green Rocket'	30-40cm	3L	C	0.5Cr Double Staggered at 0.3m offset	386No
<i>Lonicera nitida</i> 'May Green'	30-40cm	3L	Bushy		44No
<i>Mahonia aquifolium</i> 'Apollo'	30-40cm	3L	Bushy		9No
<i>Photinia fraseri</i> 'Little Red Robin'	30-40cm	3L	Bushy		62No
<i>Pittosporum tenuifolium</i> 'Tom Thumb'	30-40cm	3L	Branched		41No
<i>Prunus laurocerasus</i> 'Otto Luyken'	40-60cm	3L	Bushy		71No
<i>Salix purpurea</i>	80-100cm	2L	Bushy	Counted	67No
<i>Salvia officinalis</i> 'Purpurascens'	30-40cm	2L	Bushy		76No
<i>Sarcococca humilis</i>	30-40cm	3L	Branched		71No
<i>Symphoricarpos chenaultii</i> 'Hancock'	40-60cm	3L	Bushy		13No
<i>Weigela florida</i> 'Folius Purpureis'	40-60cm	3L	Bushy		4No