



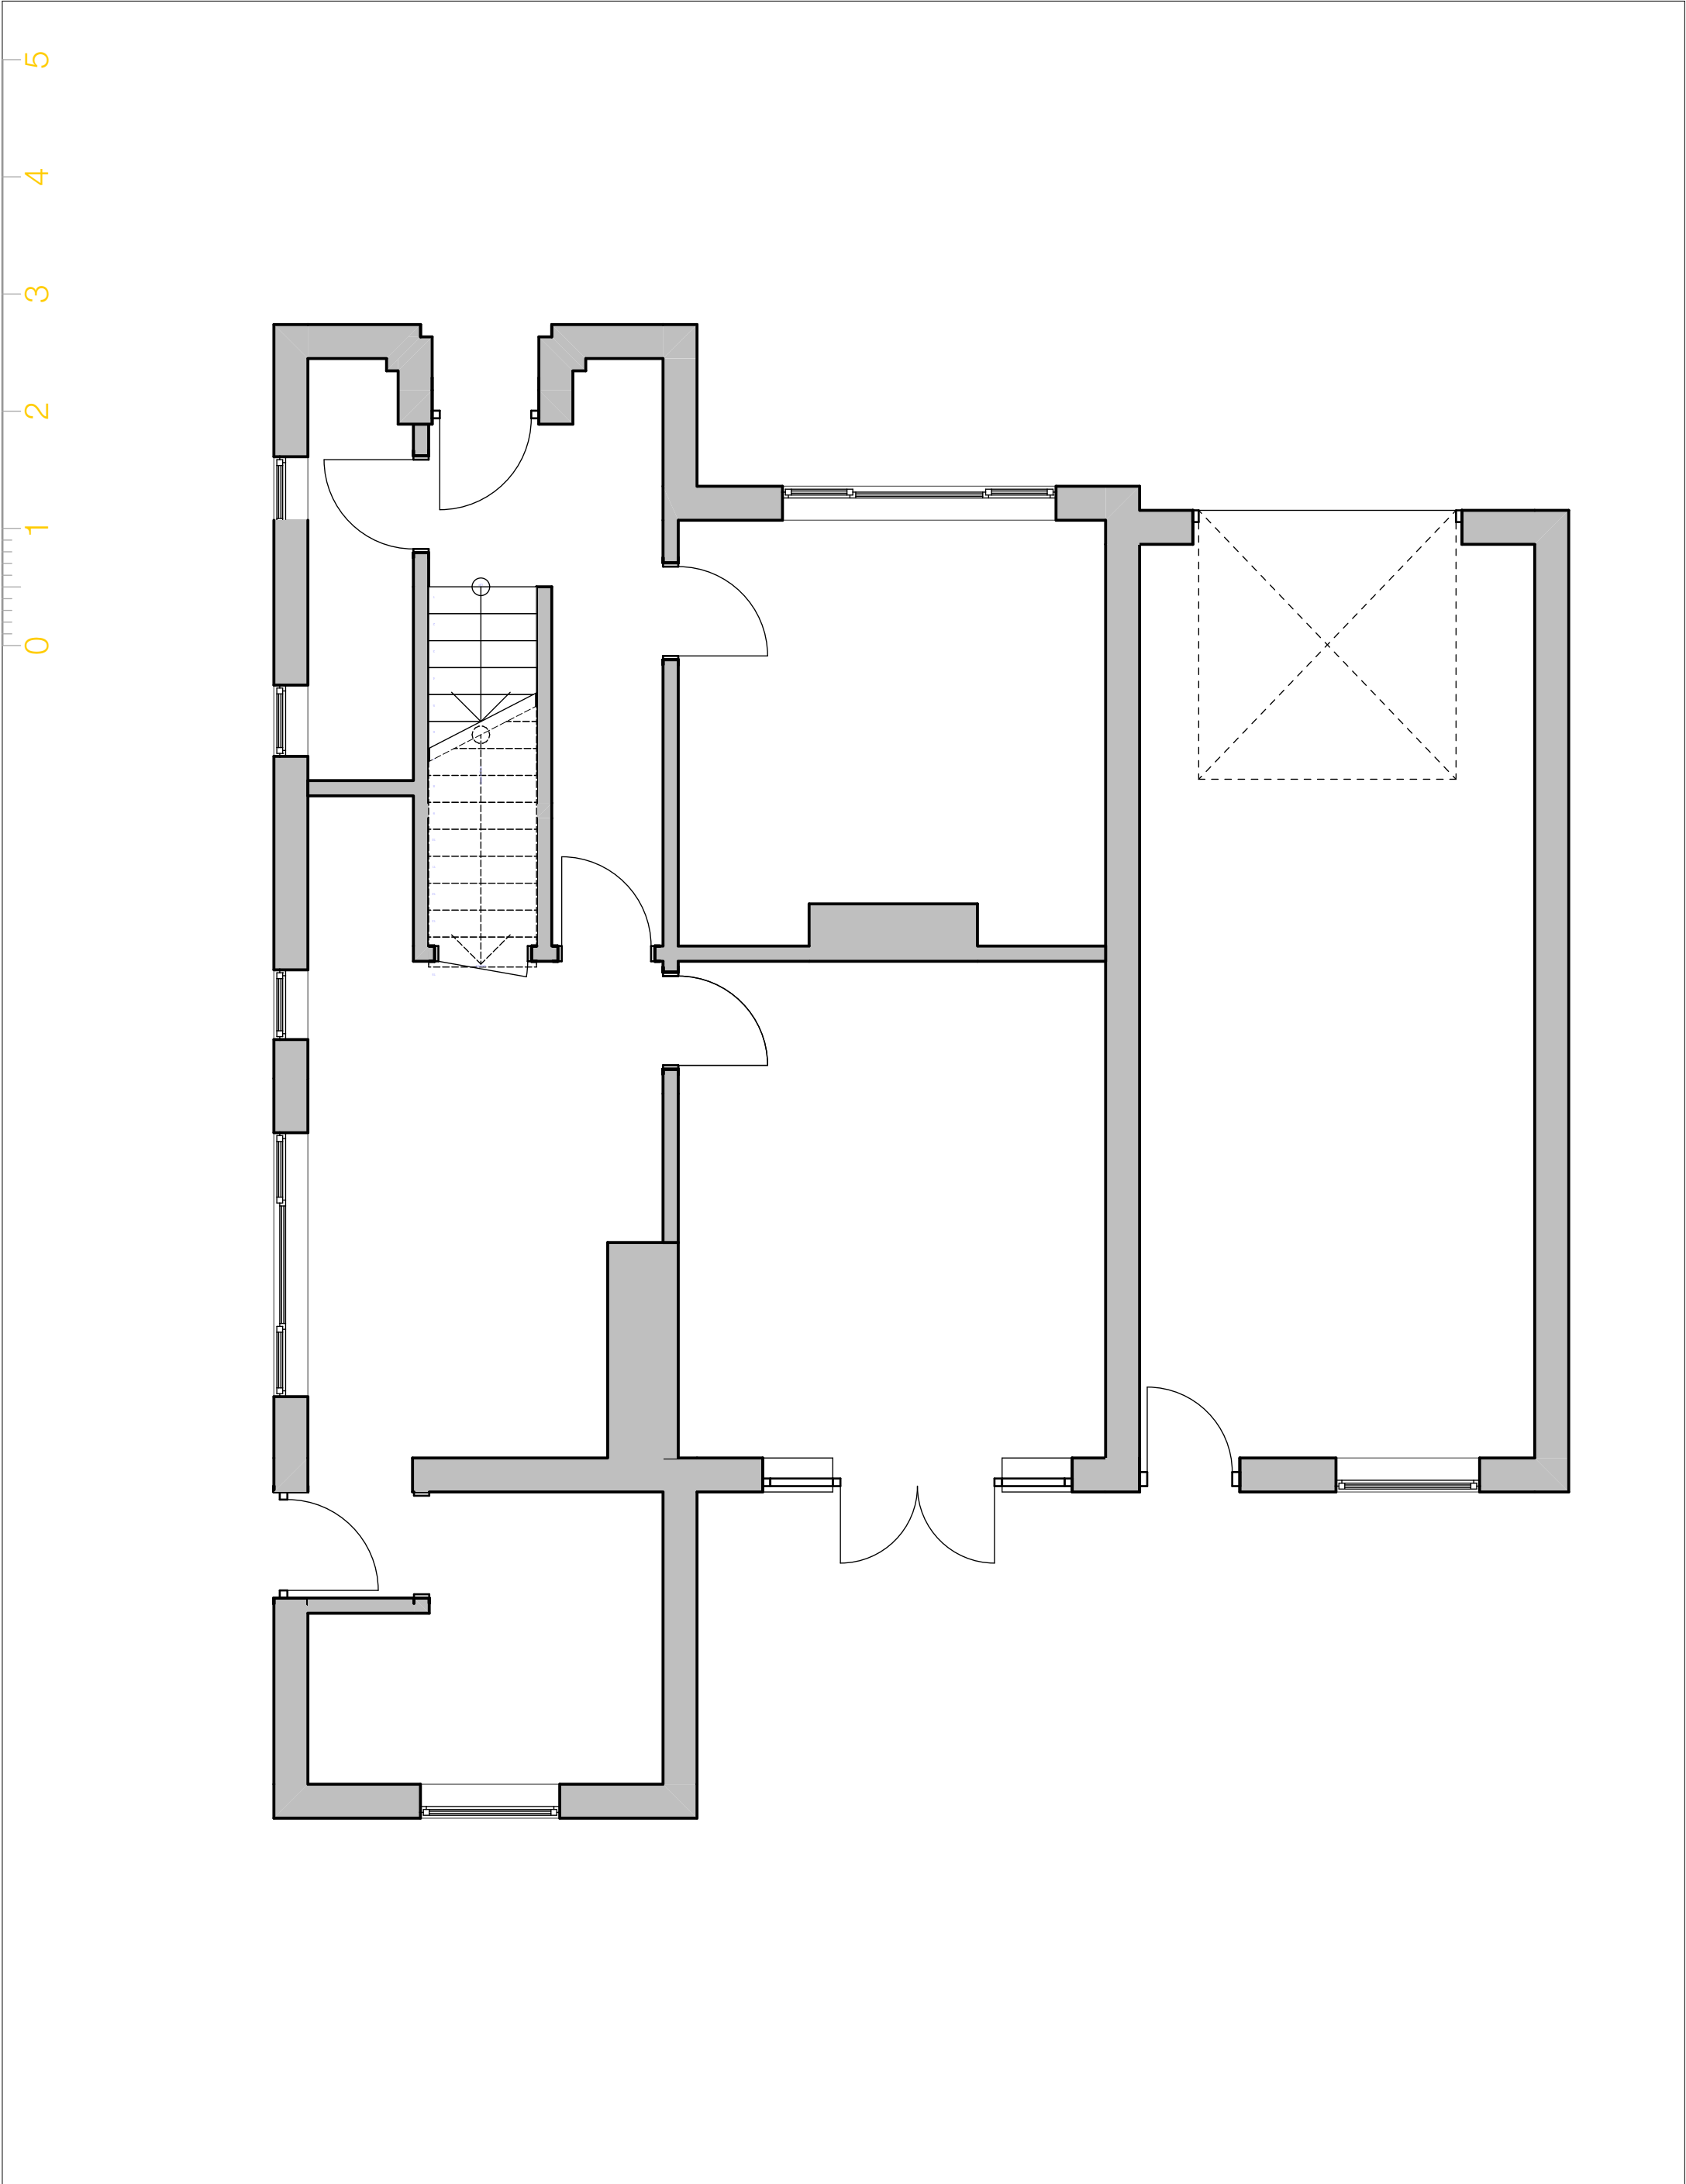

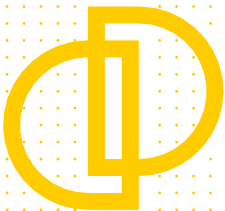

**Downland
Design Ltd.**

ARUN DISTRICT COUNCIL BN/87/19/IHH

Issue date:		Proposed Alterations		Survey Drawings		Drawing Number	
Date printed		Melcroft Eastergate Lane PO20 3SJ		Existing Ground Floor A3		project	number
12/09/2019		For Mr & Mrs R Macdonald		Scale @ A3 1:50		1922 - 01.1	
						rev	