


|                                                                           |         |          |                       |                                     |                |                       |          |
|---------------------------------------------------------------------------|---------|----------|-----------------------|-------------------------------------|----------------|-----------------------|----------|
| PROJECT<br>Copsefield                                                     |         |          |                       | CLIENT<br>James Ward                |                |                       |          |
| DRAWING TITLE<br>Block Plan as Proposed                                   |         |          |                       | COMPUTER FILE NAME                  |                | DWG.DWG               |          |
|                                                                           |         |          |                       | ORIGINAL SIZE OF THIS DRAWING IS A1 |                |                       |          |
|                                                                           |         |          |                       | DRAWING NUMBER                      |                |                       |          |
| DRAWN                                                                     | CHECKED | DATE     | SCALE - AS SCALE RODS |                                     | PROJECT NUMBER | ACTUAL DRAWING NUMBER | REVISION |
| BD                                                                        | MB      | May 2016 | 1:500                 |                                     | 1558           | 03                    | C        |
| TRINITY, STRETTINGTON, CHICHESTER, WEST SUSSEX, PO18 0LA, UNITED KINGDOM. |         |          |                       | TEL. 01243 771166                   |                |                       |          |

E-mail michael@admarchitects.co.uk  
web site www.admarchitects.co.uk

NOTES: 1. DO NOT SCALE FROM THIS DRAWING. 2. ALL DIMENSIONS AND LEVELS TO BE CHECKED ON SITE BEFORE CARRYING OUT WORK.  
3. ALL DISCREPANCIES TO BE REPORTED TO THE ARCHITECT BEFORE CARRYING OUT WORK. 4. READ WITH OTHER CONTRACT DOCUMENTS & IF IN DOUBT ASK.  
COPY RIGHT & OWNERSHIP OF THIS DRAWING AND THE DESIGN OF THE BUILDING SHOWN ON THIS DRAWING IS VESTED IN THE ARCHITECTS WHOSE PRIOR WRITTEN  
CONSENT IS REQUIRED FOR ITS USE, REPRODUCTION OR FOR COPYING TO ANY THIRD PARTY.

|      |          |                                                                            |
|------|----------|----------------------------------------------------------------------------|
| C    | 24.06.21 | Further design amendments to Copesfield's existing house & garage proposal |
| B    | 10.11.16 | Re-position Copesfield Lodge                                               |
| A    | 21.06.16 | Highlight proposed areas                                                   |
| REV. | DATE     | REVISIONS                                                                  |

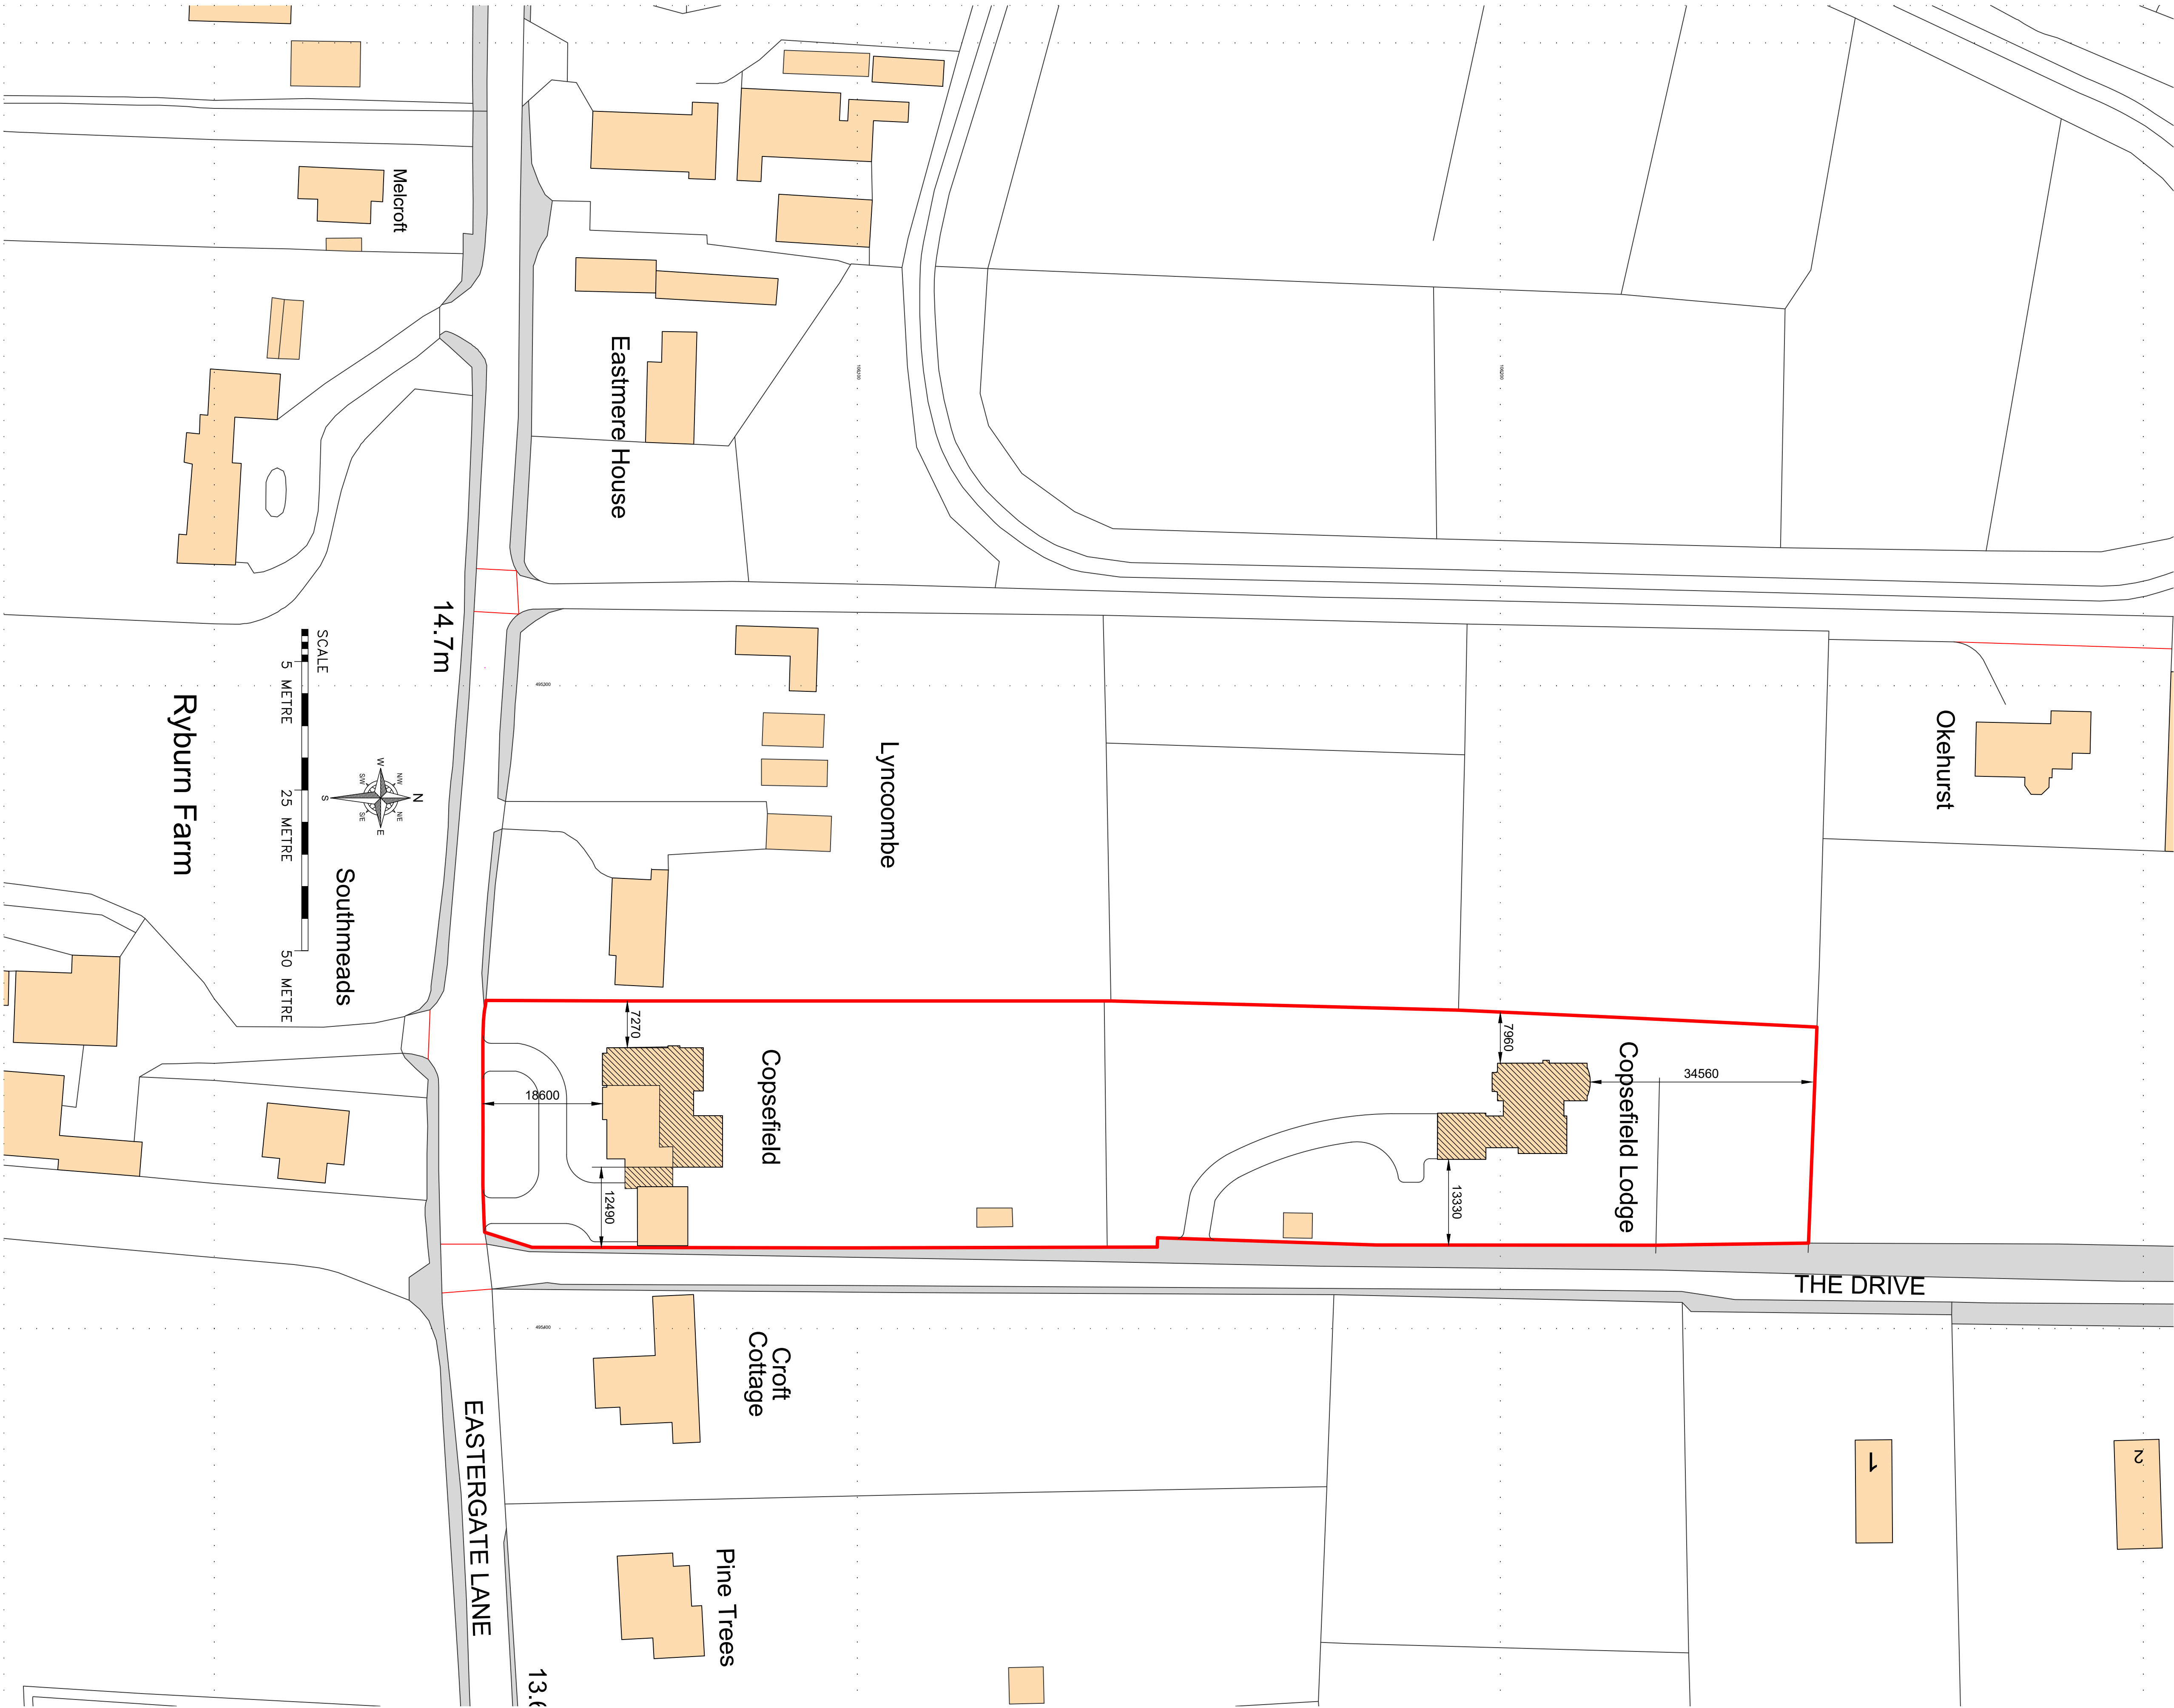

Ordnance Survey, (c) Crown Copyright 2015. All rights reserved. Licence number 100022432

ORIGINAL SIZE OF THIS DRAWING IS A1