


This drawing and its contents are the strict copyright of Architectura Design. No reproduction without permission. Do not scale. Written dimensions to be used where given. All dimensions and details to be checked on site. FOR PLANNING PURPOSES ONLY




North East Elevation
Existing



South East Elevation
Existing

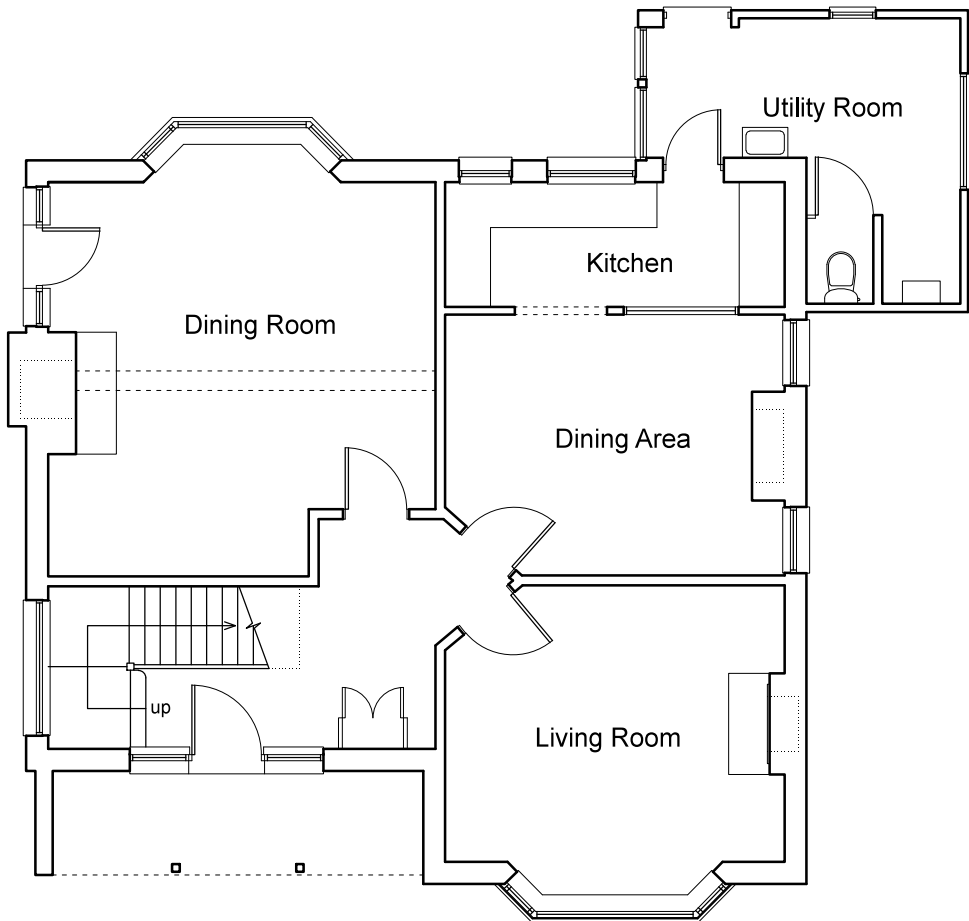

Ground Floor Plan
Existing

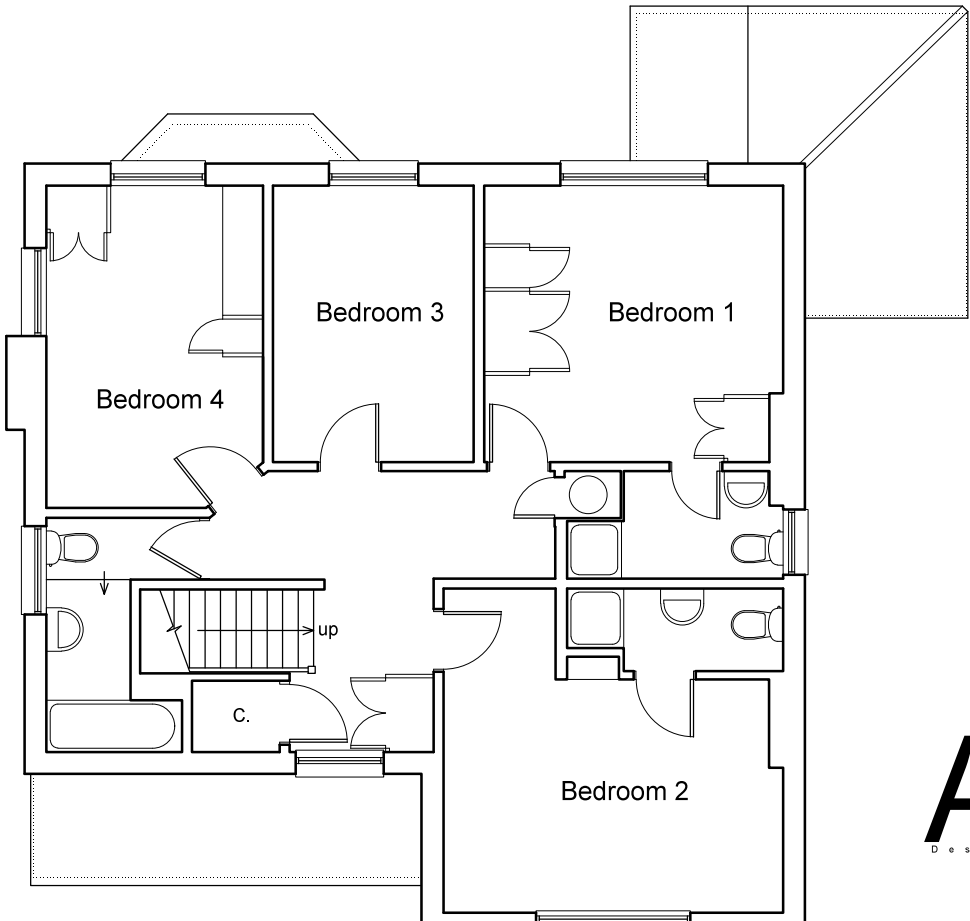

First Floor Plan
Existing

0 1 2 3 4 metres

Architectura
Architectural Design & Drawing Service

Proposed Extension and Alterations
at 87 Barnham Road, Barnham
for Mr and Mrs L Penson
Drawing S01 March 2020 Scale 1:100 @ A3
Survey Drawing - Ground & First Floor Plan & Elevations