


This drawing and its contents are the strict copyright of Architectura Design. No reproduction without permission. Do not scale. Written dimensions to be used where given. All dimensions and details to be checked on site. FOR PLANNING PURPOSES ONLY




North East Elevation
Proposed



South East Elevation
Proposed

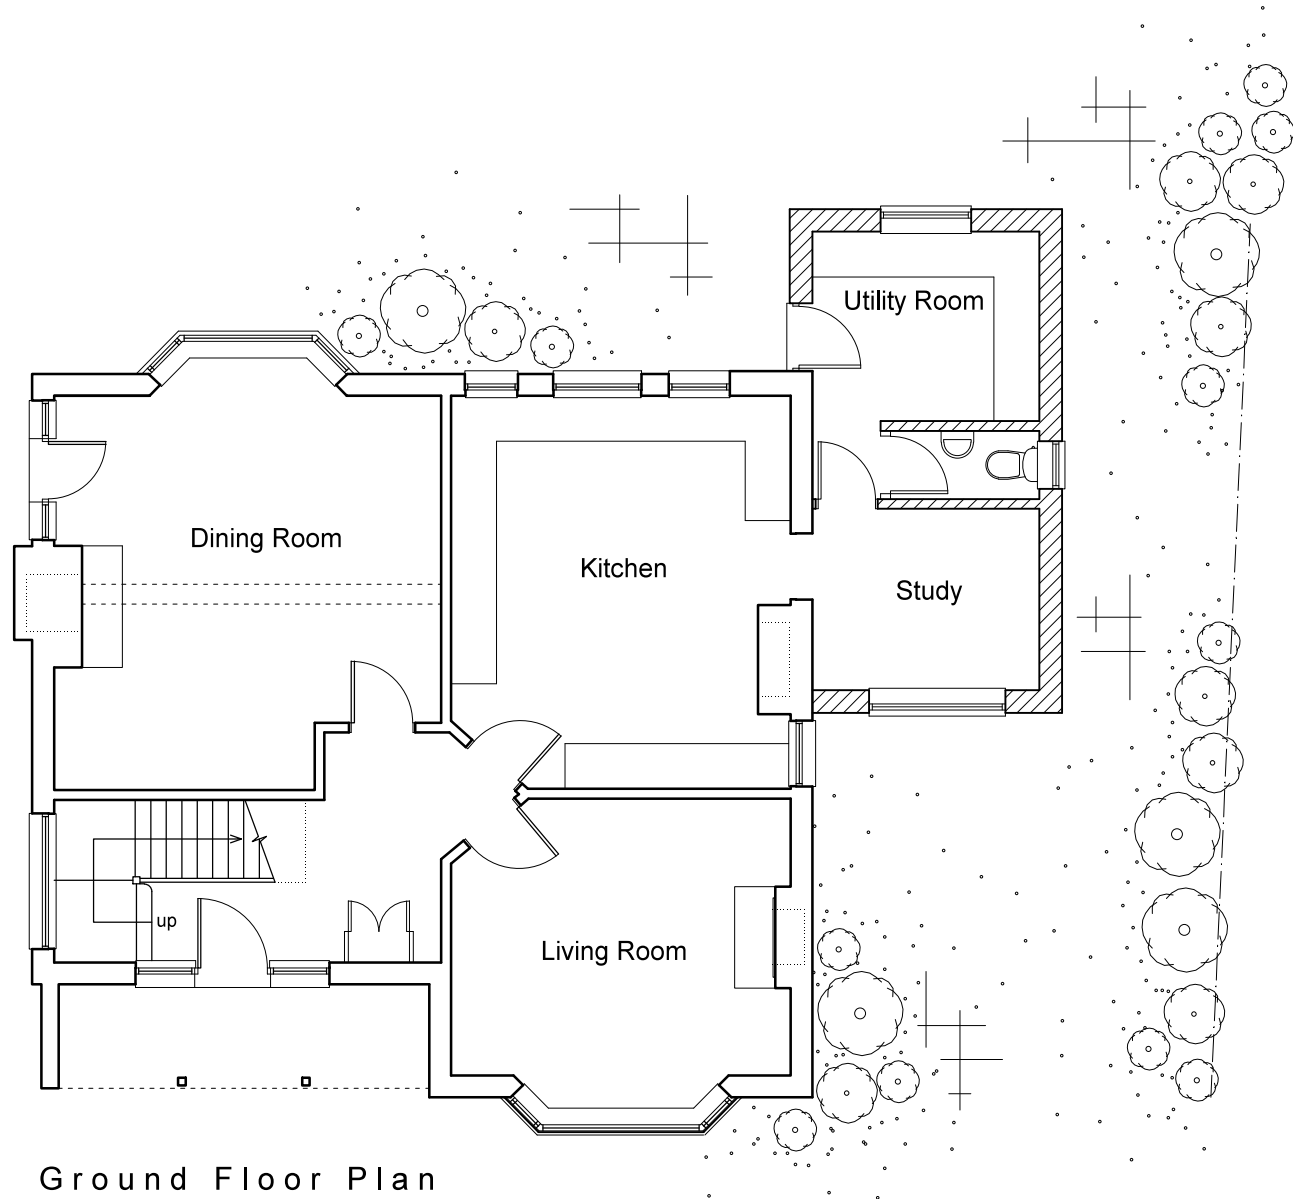

Ground Floor Plan
Proposed

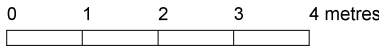

North West Elevation
Proposed

Architectura
Architectural Design & Drawing Service

Proposed Extension and Alterations
at 87 Barnham Road, Barnham
for Mr and Mrs L Penson

Drawing P01 July 2020 Scale 1:100 @ A3
Planning Drawing - Ground Floor Plan & Elevations