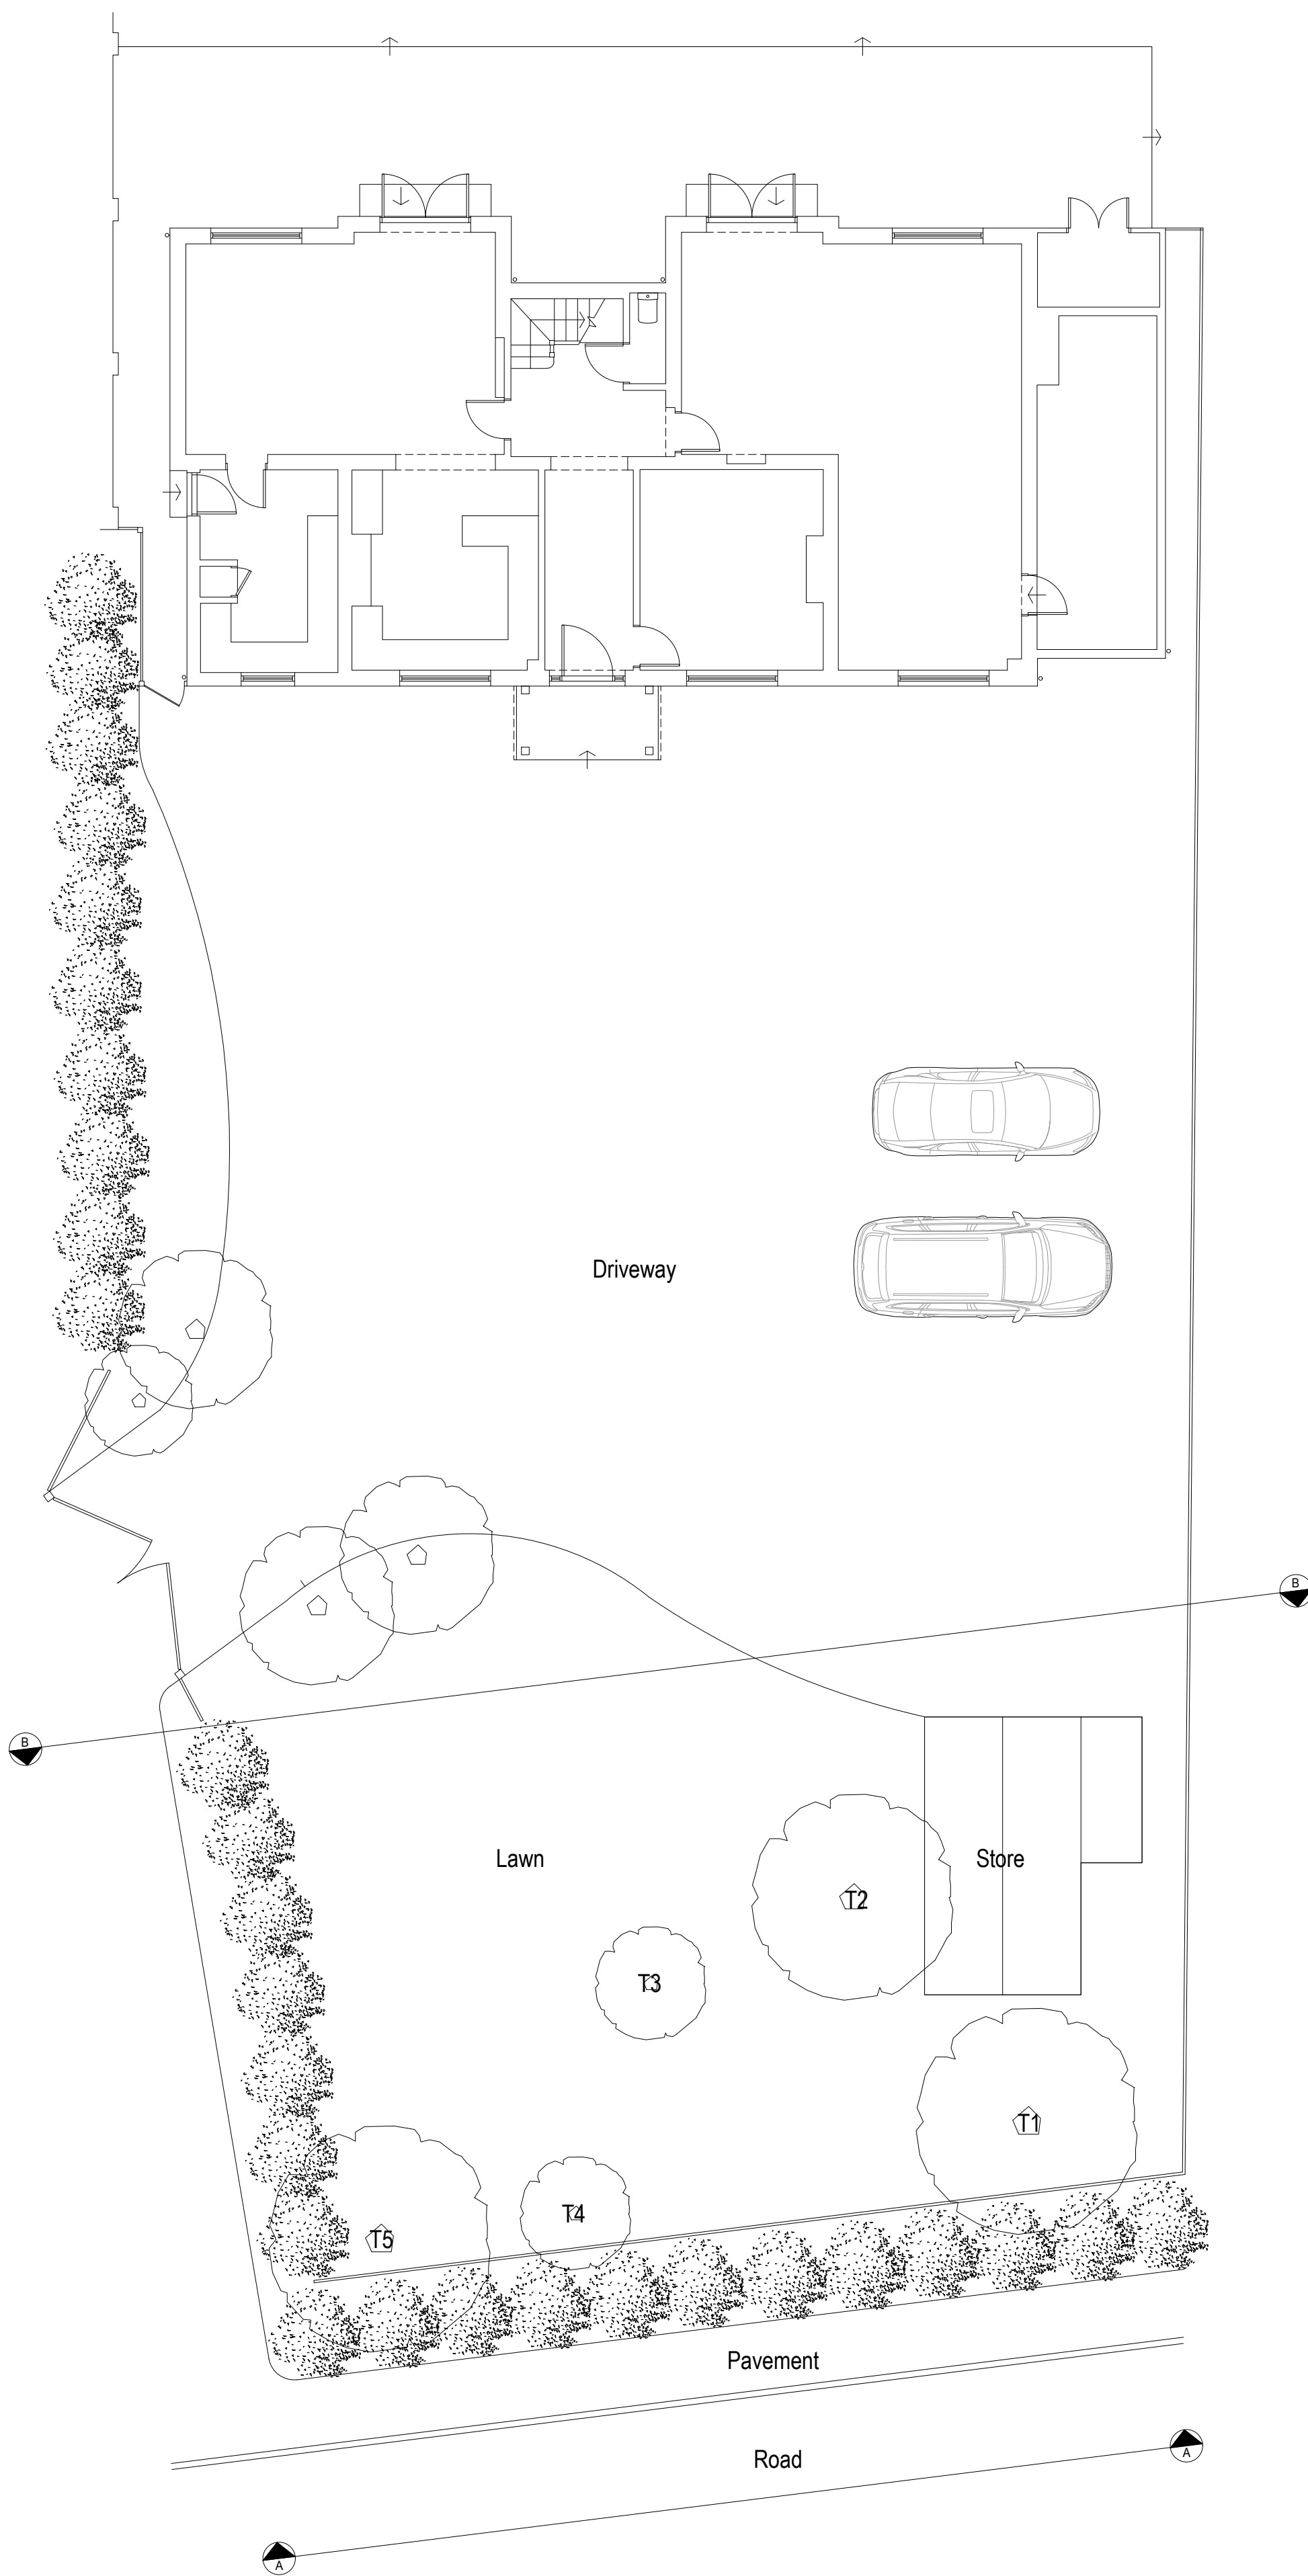


amendments	
client	Iain Dougal
project	Folly House Fontwell Avenue Eastergate, PO20 3RU
project ref.	2395
drawing No.	01
drawing title	Existing plans, elevations and sections
drawn by	AW
date	Jan 21
scale	1:50/100@ A1
www.bpmnet.co.uk info@bpmnet.co.uk	
Do not scale off drawing, check all dimensions on site before all work is commenced. All goods materials workmanship to conform with current building regs BSS and COP's	