


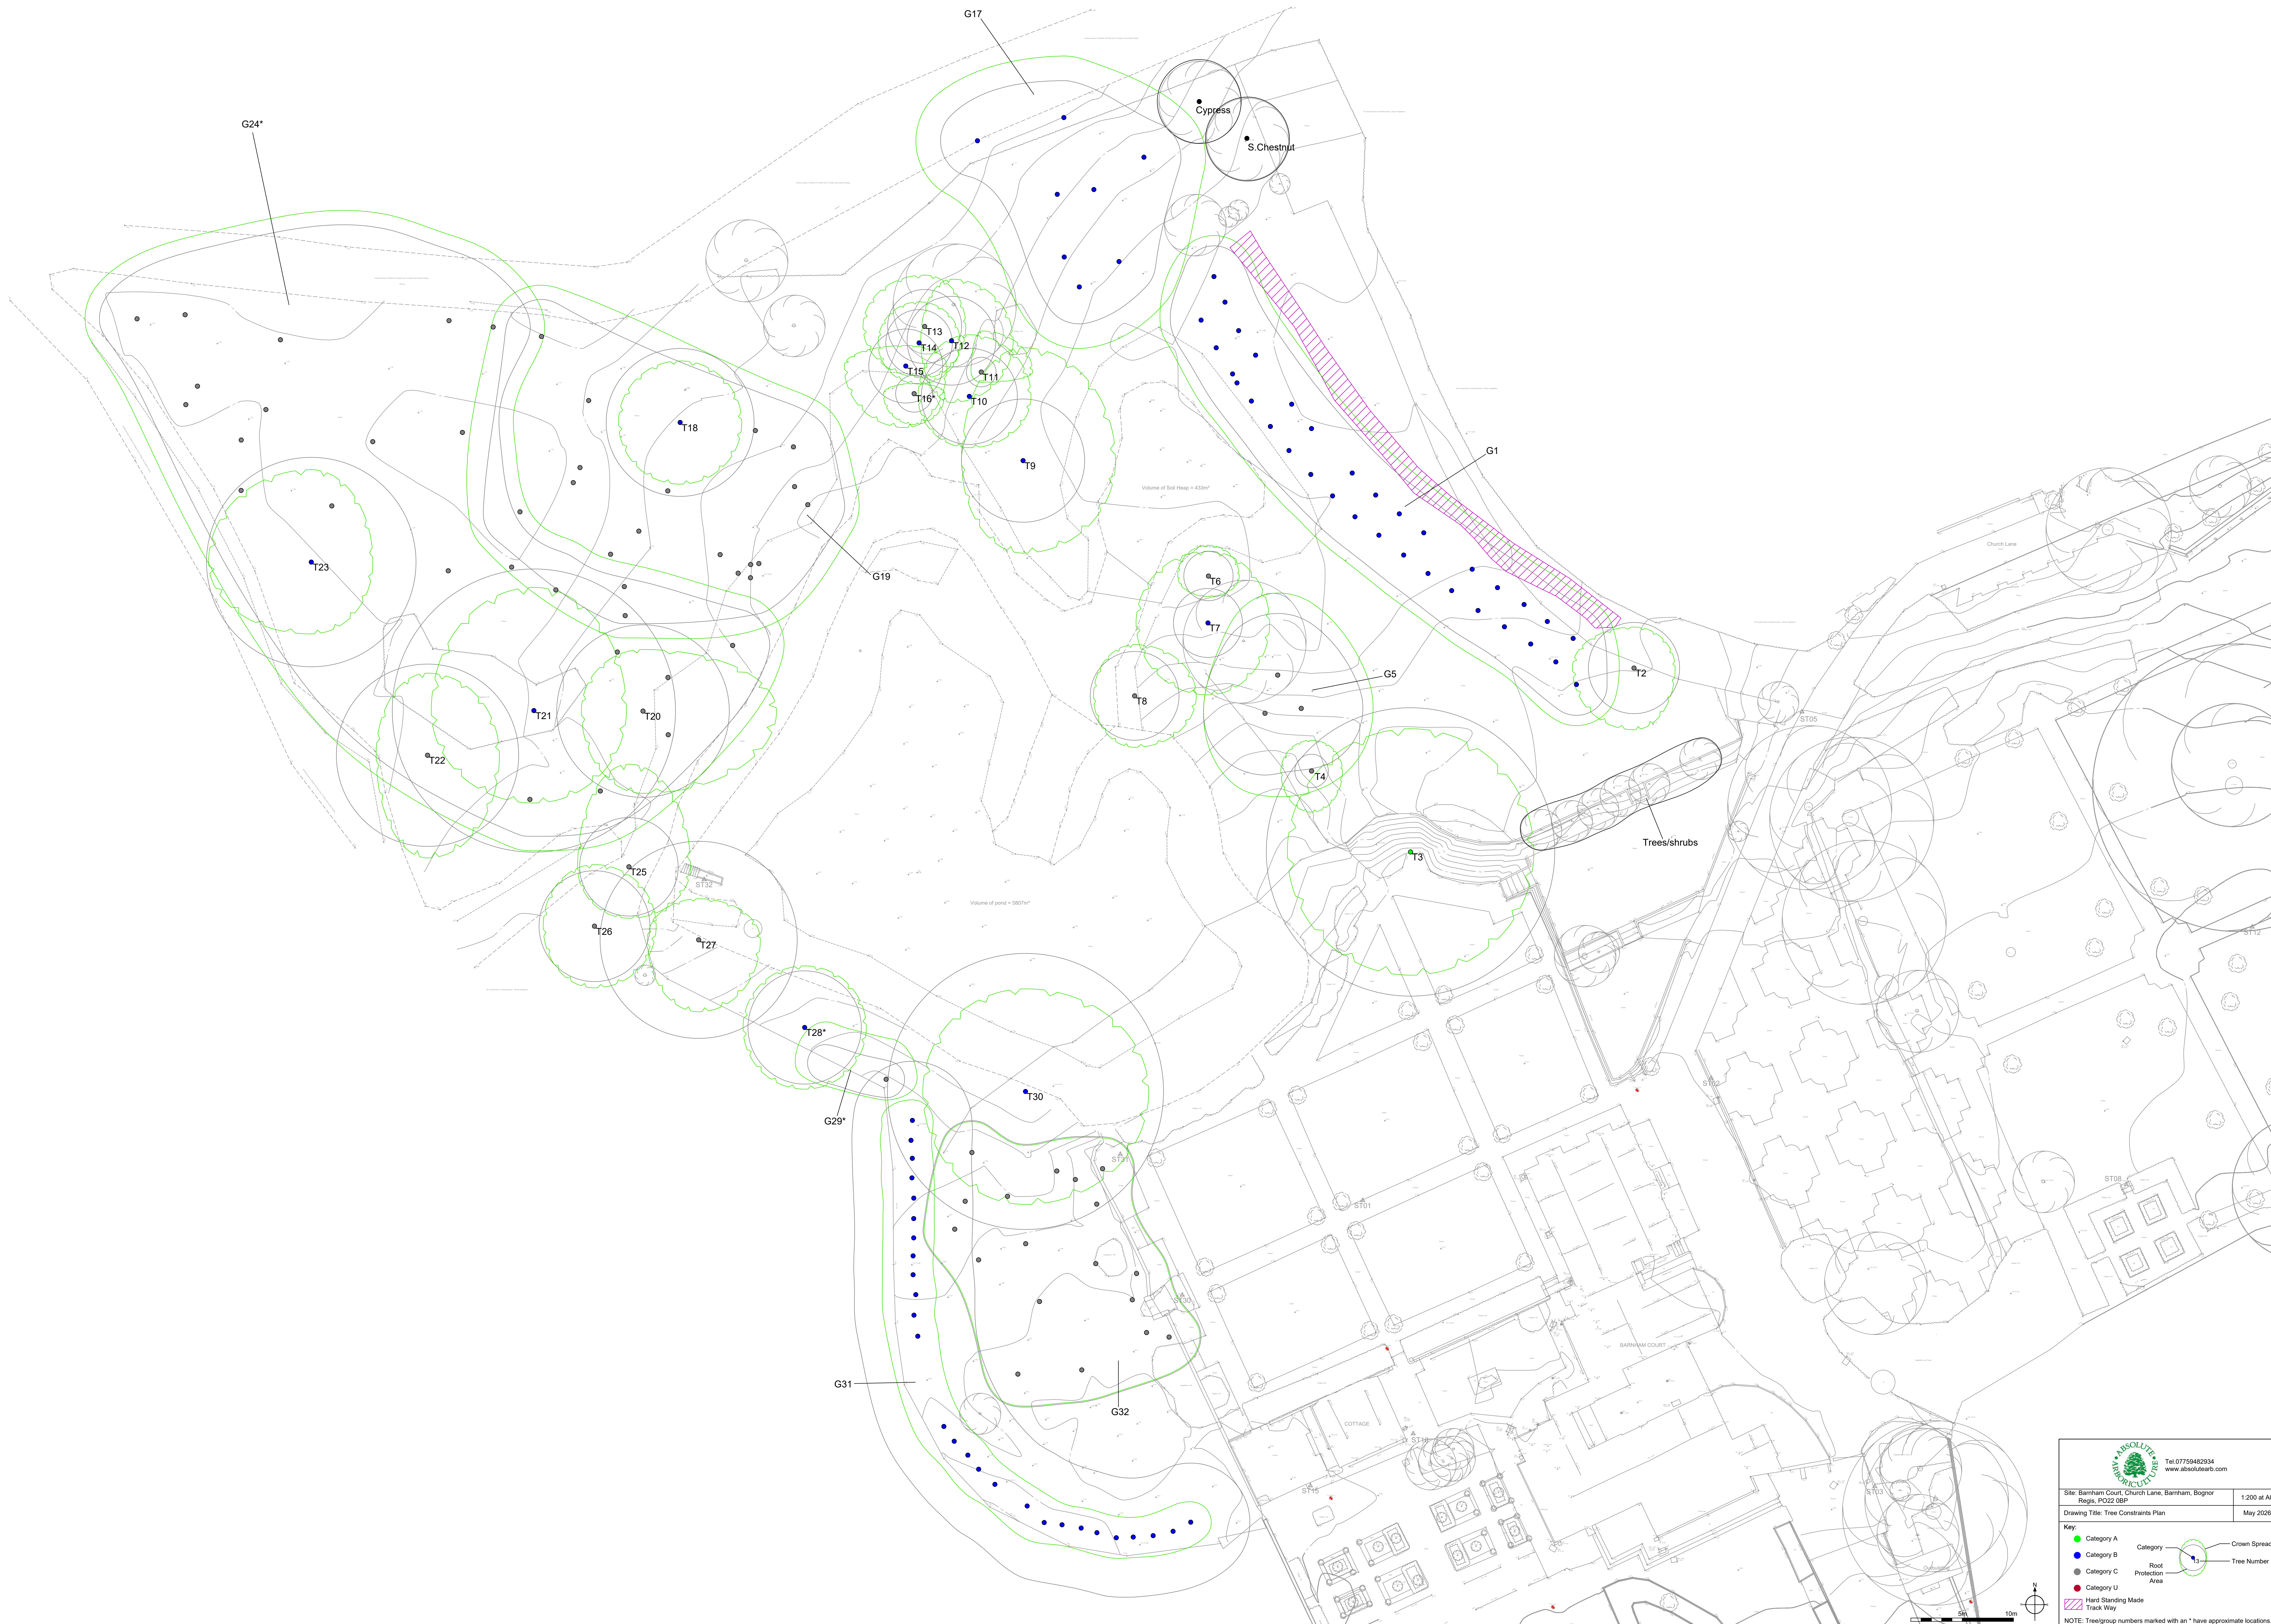



Tel: 07759482934

www.absolute-tree.com

Site: Barnham Court, Church Lane, Barnham, Bognor Regis, PO22 0BP		1:200 at A0
Drawing Title: Tree Constraints Plan		May 2026

Key:

● Category A

● Category B

● Category C

● Category U

■ Hard Standing Made Track Way

○ Crown Spread

○ Root Protection Area

○ Tree Number

0m

5m

10m

N

NOTE: Tree/group numbers marked with an * have approximate locations.