
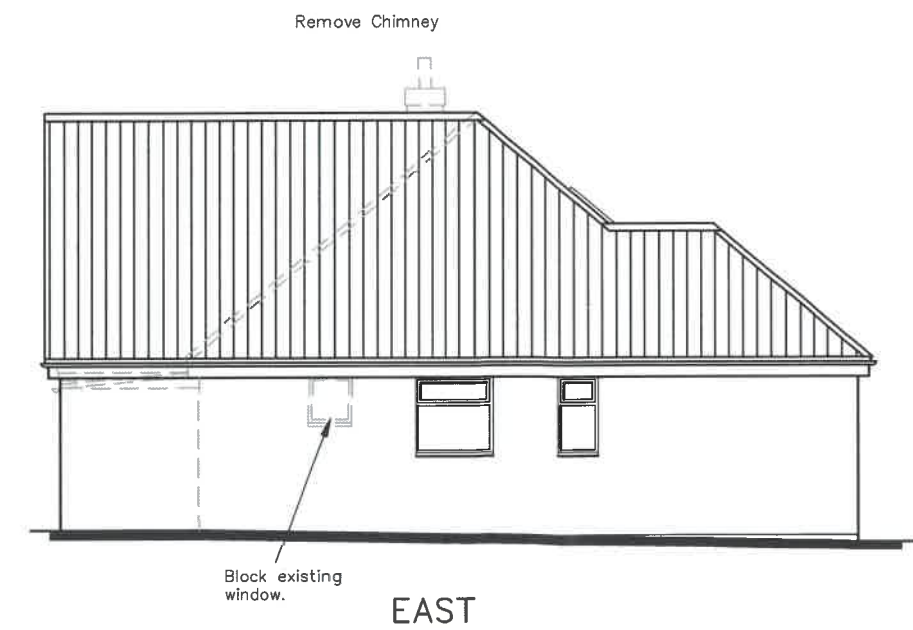
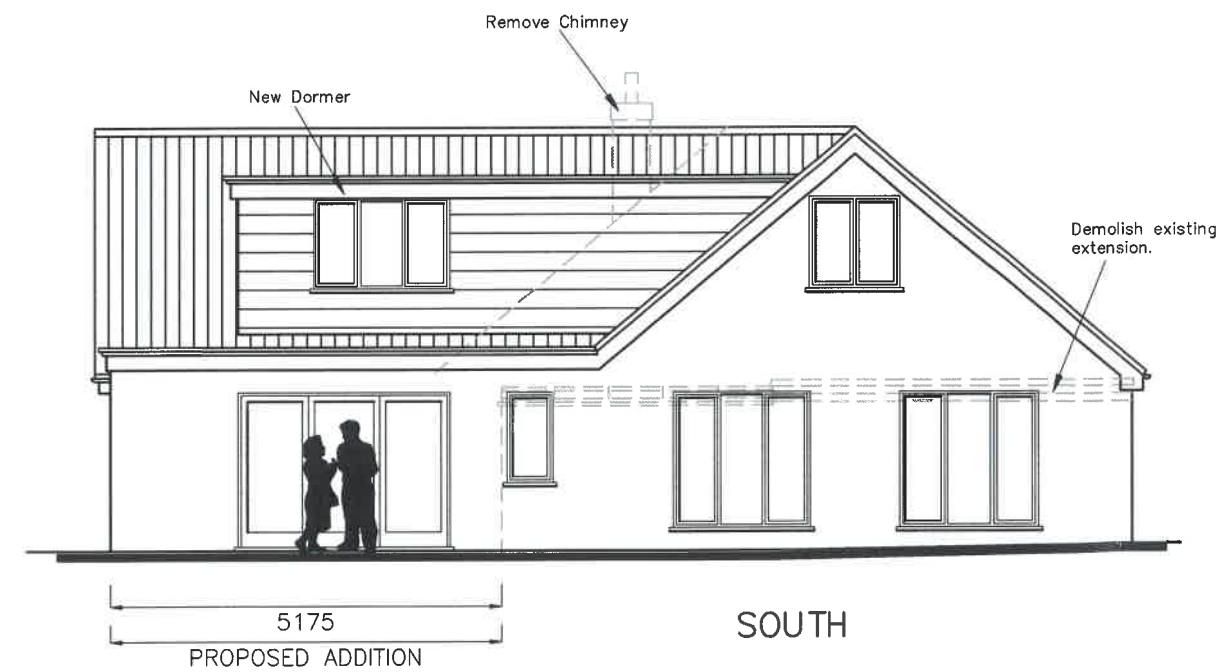
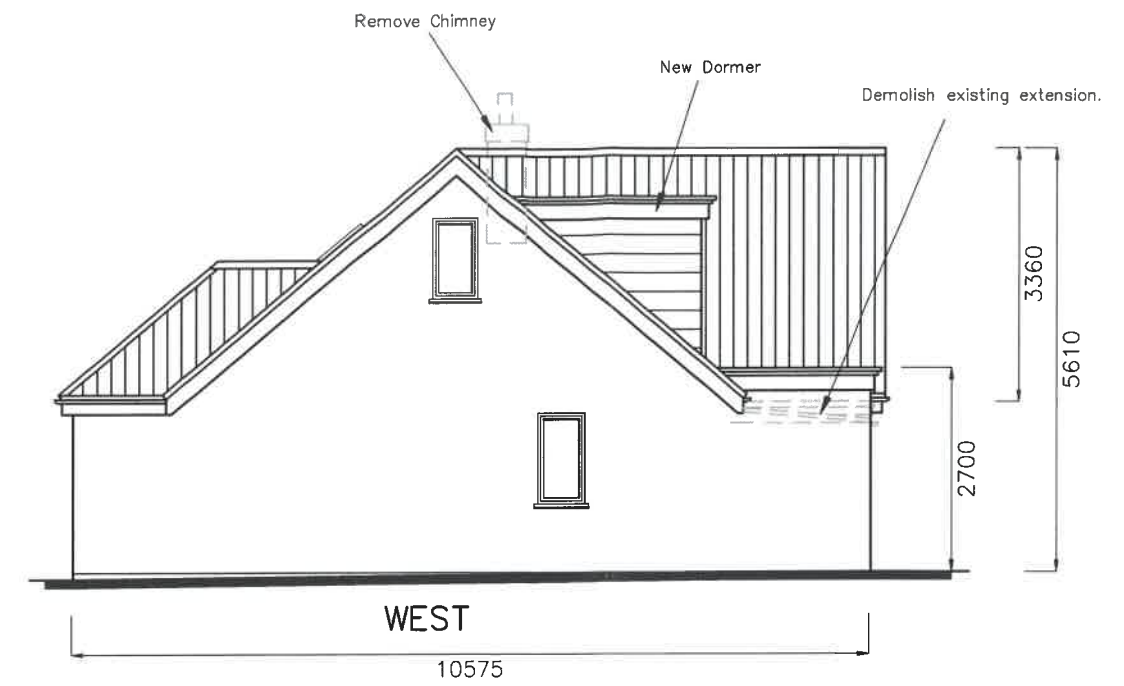


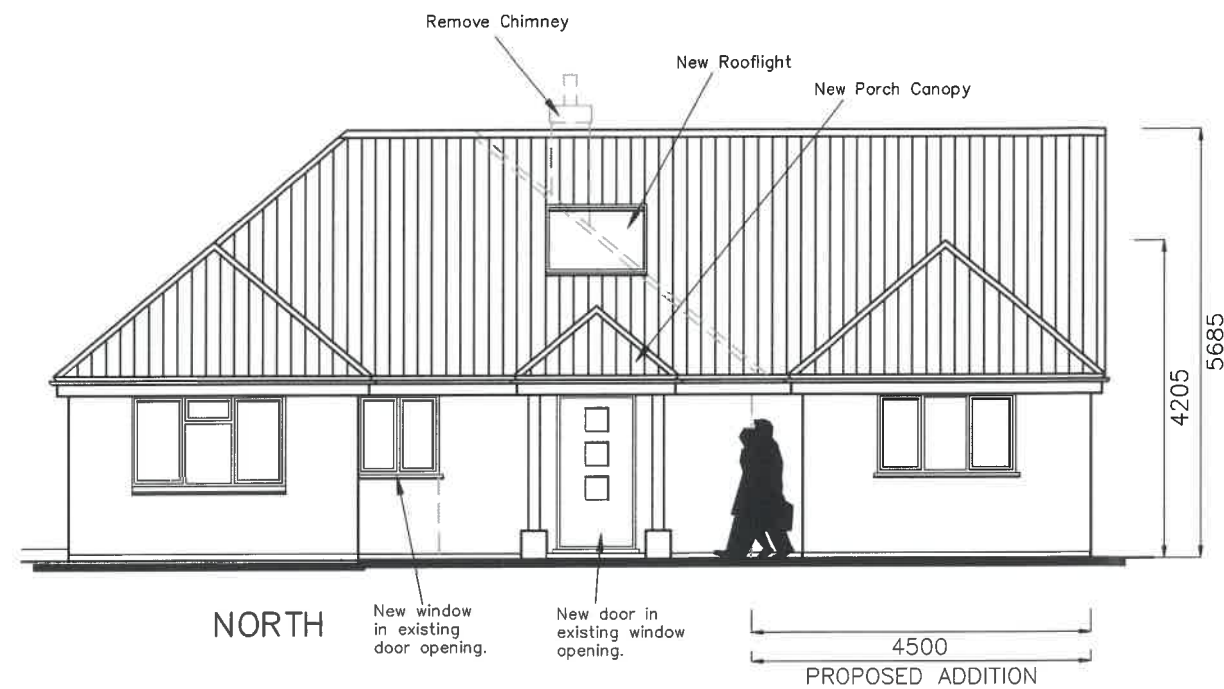

CAD

Critchley Architecture And Design Ltd.

Contact: 02392 474 919 | info@caad.online

The Old Brewery, 15E South Street, Havant, PO9 1BU

PROPOSAL ELEVATIONS

Revisions

- Client revisions/07.10.19/JHL
-
-
-

3 Oriel Close
Barnham
Bognor Regis,
PO22 0HN

Scale A1=1:50, A3=1:100
Drawn JHL
Date 01/10/19

19067-501 ^A

10m

20m

30m

40m