




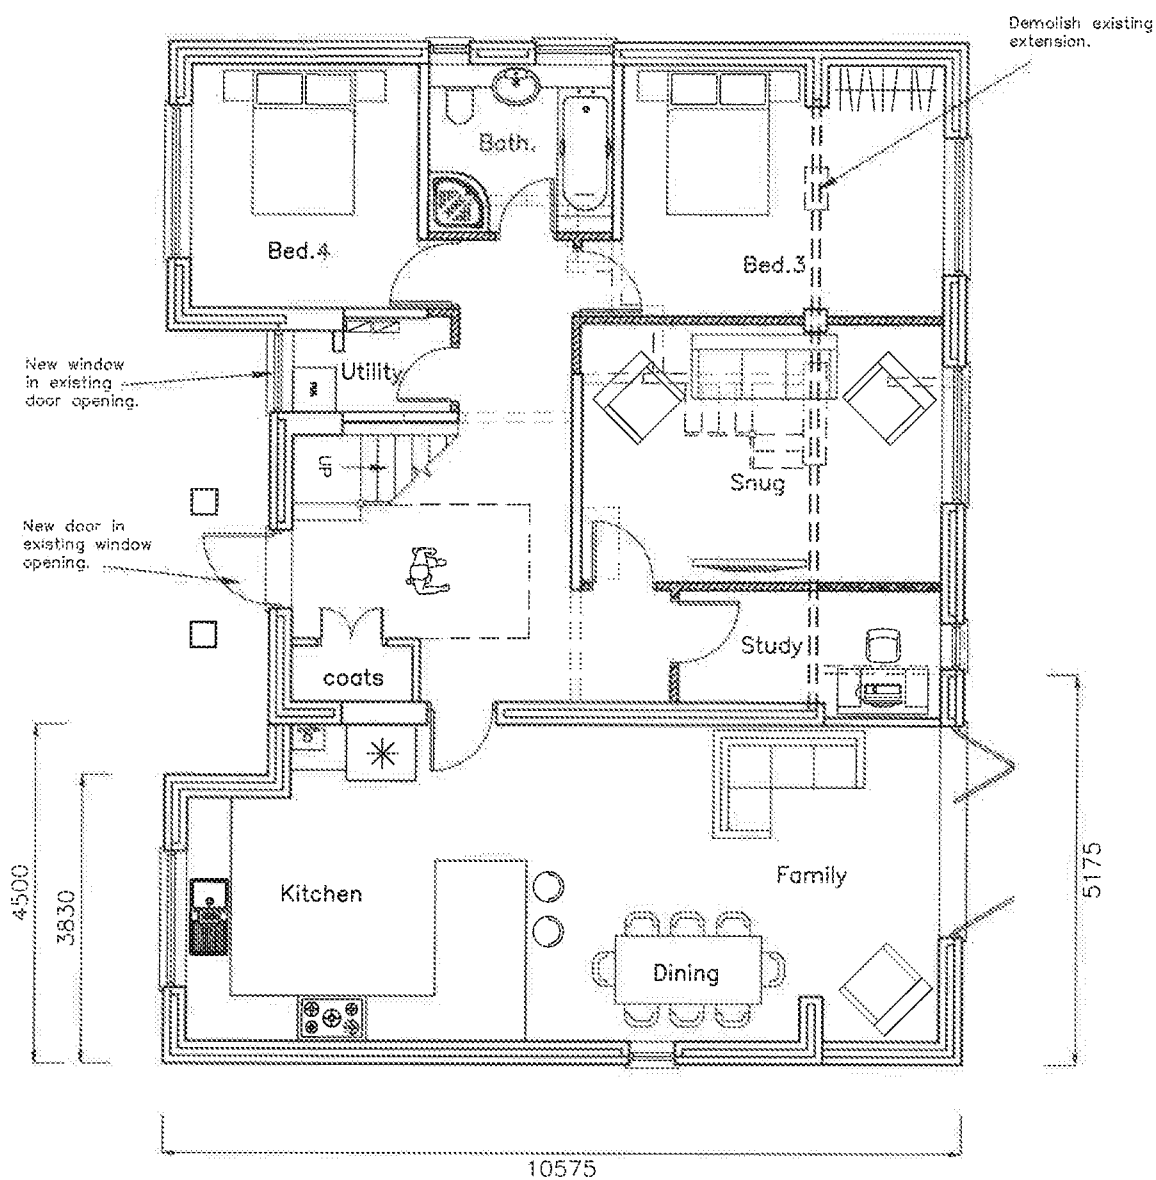

GROUND

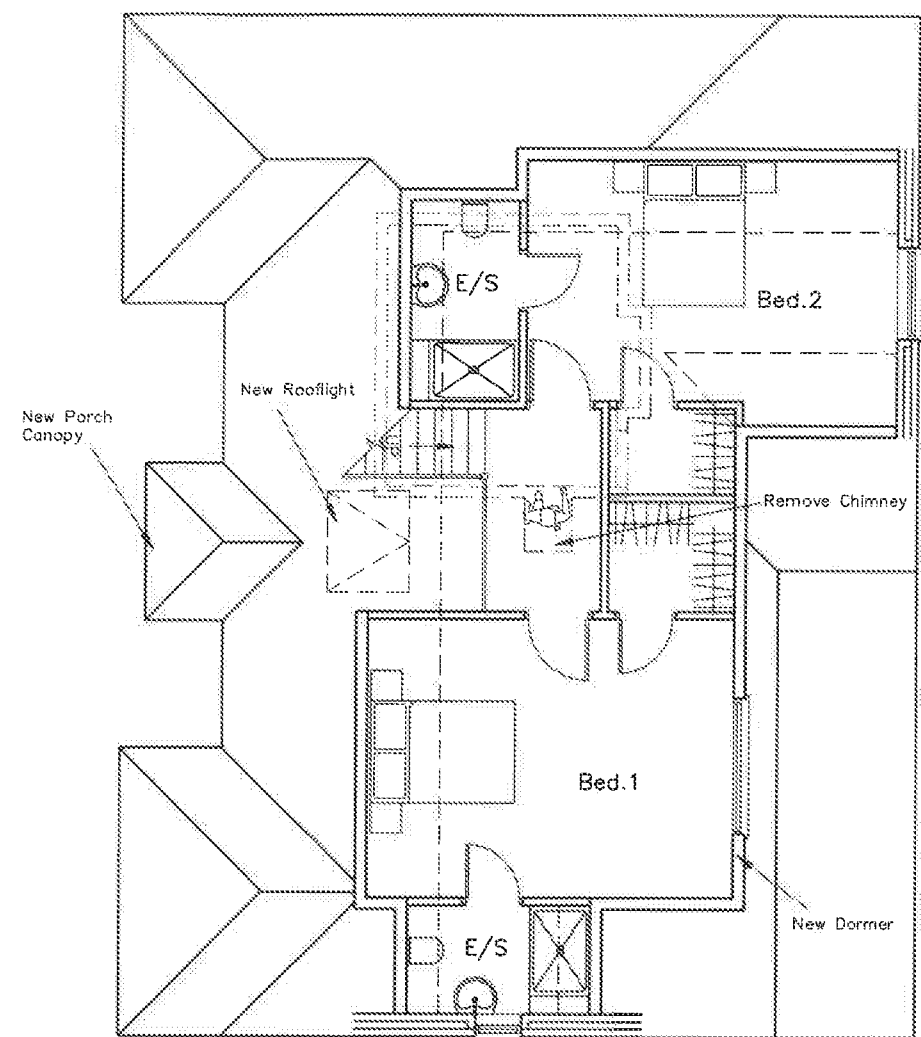

FIRST

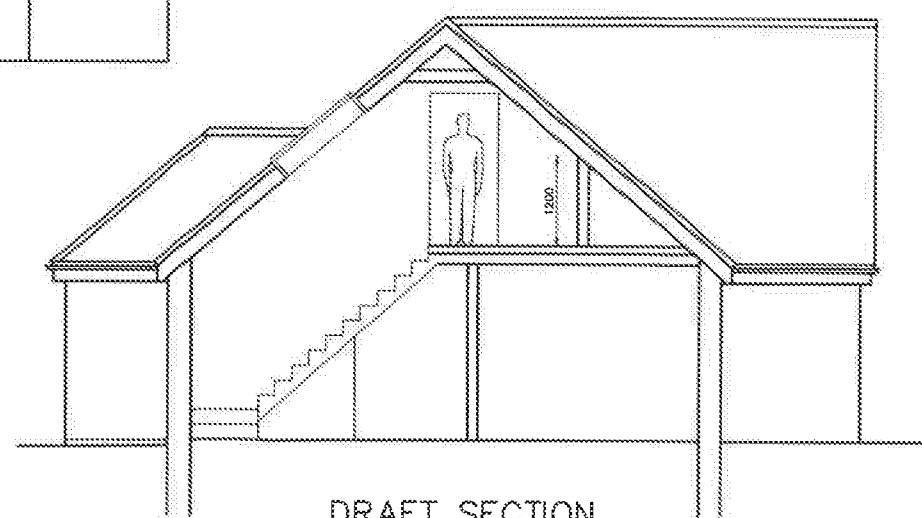


DRAFT SECTION

CAD

Critchley Architecture And Design Ltd.
Contact: 02392 474 919 | info@cadonline

The Old Brewery, 45F South Street, Havant, P13 1BJ

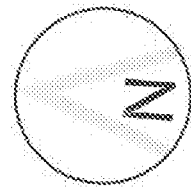

PROPOSAL PLANS

Revisions

Client revisions/07.10.19/JHL

- a)
- b)
- c)
- d)

3 Oriel Close
Bognor Regis,
PO22 0HN

Scale A1=1:50, A3=1:100
Drawn JHL
Date 01/10/19

19067-402

A