

-to Southern water sewer in road

Boundary

S7

IC1 Existing

Depth 1310mm

-S1

IC6 New


Reference to survey Report
S1, IC1 - IC2
S2, IC2 - IC3
S3, IC3 - kitchen waste
S4, IC2 - RWP1
S5, IC2 - WC
S6, IC2 - RWP2
S7, IC1 - Main

IC5 New

IC7 New

Above
Ground Attention
to be connected
here

Runs to be removed

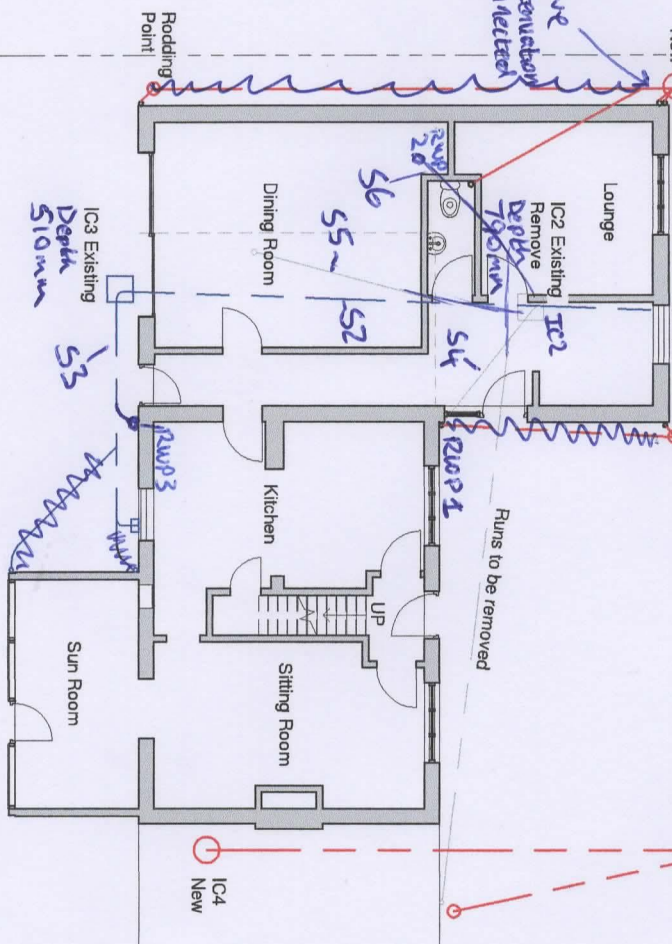

Tel: 0800 6127 664

www.yourhomeplans.co.uk

Your Home Plans

These drawings are for approval purposes. Materials and products should not be ordered based on scaling from drawings as errors may occur along existing building lines. All measurements and supporting elements are to be checked on site. Refer to Your Home Plans if any discrepancies are found.

Mr & Mrs Scott
Flamsteed
Lake Lane
Barnham
West Sussex
PO22 0AD

Proposed Ground Floor

Project number	FLA-19
Date	26th February 2020
Drawn by	JG
Checked by	Checker
Scale	1 : 100

BR104