



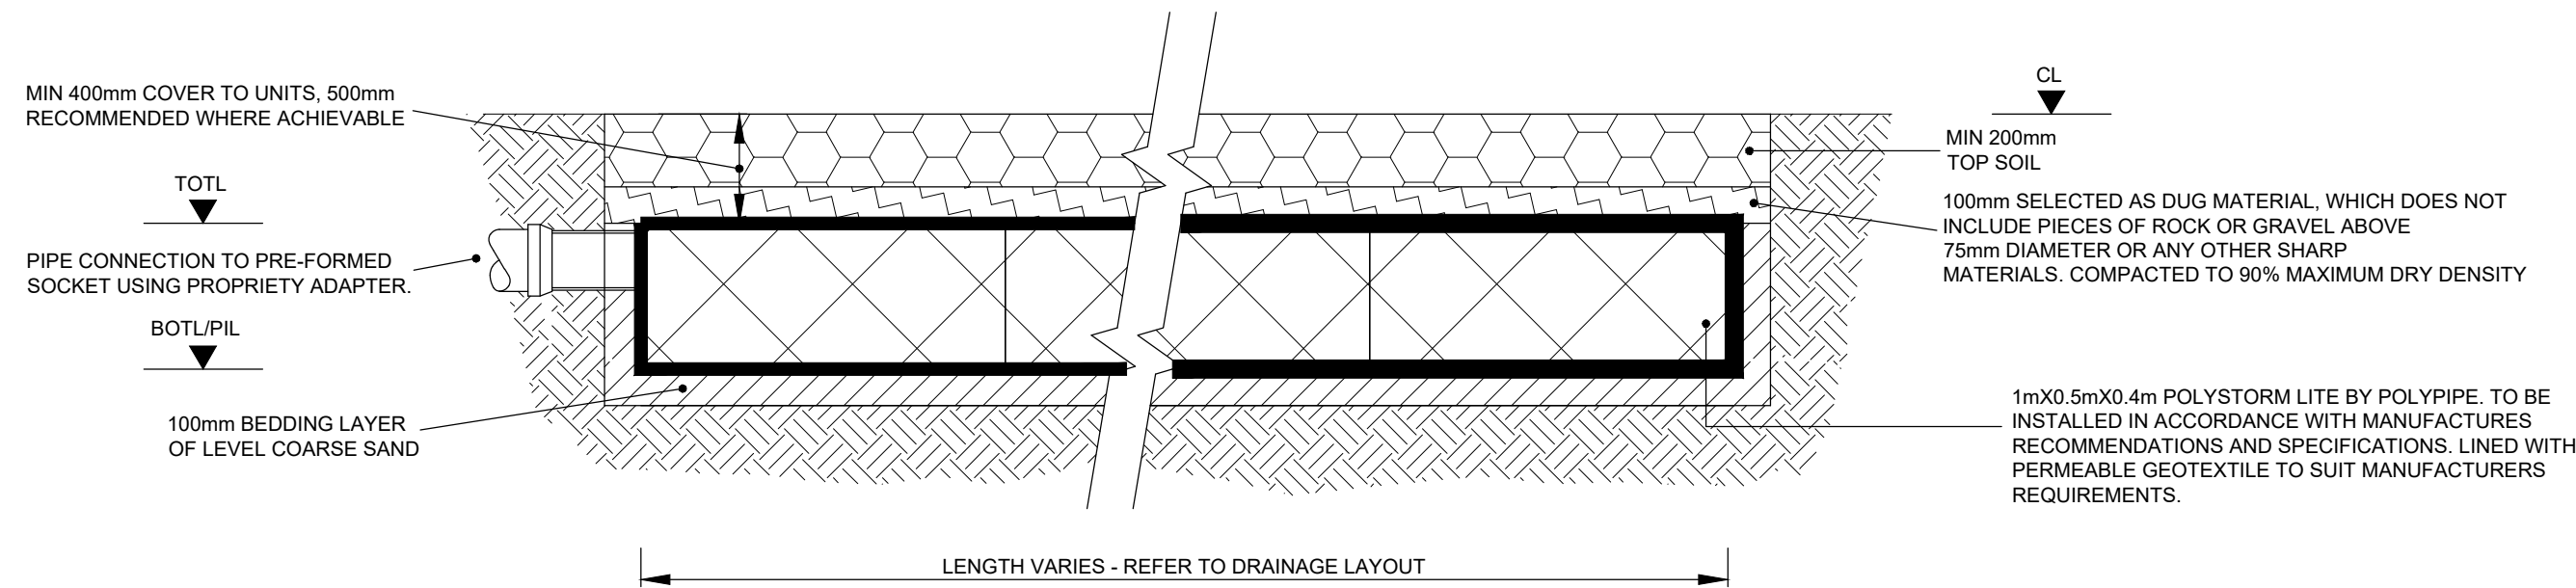


TRENCH SOAKAWAY USING POLYSTORM LITE GEOMODULAR UNITS LANDSCAPED AREAS ONLY


ALL STORAGE TANK DRAINAGE WORKS SHALL BE CARRIED OUT
IN ACCORDANCE WITH THE SPECIFICATIONS, METHOD
STATEMENTS AND RECOMMENDATIONS OF POLYPIPE

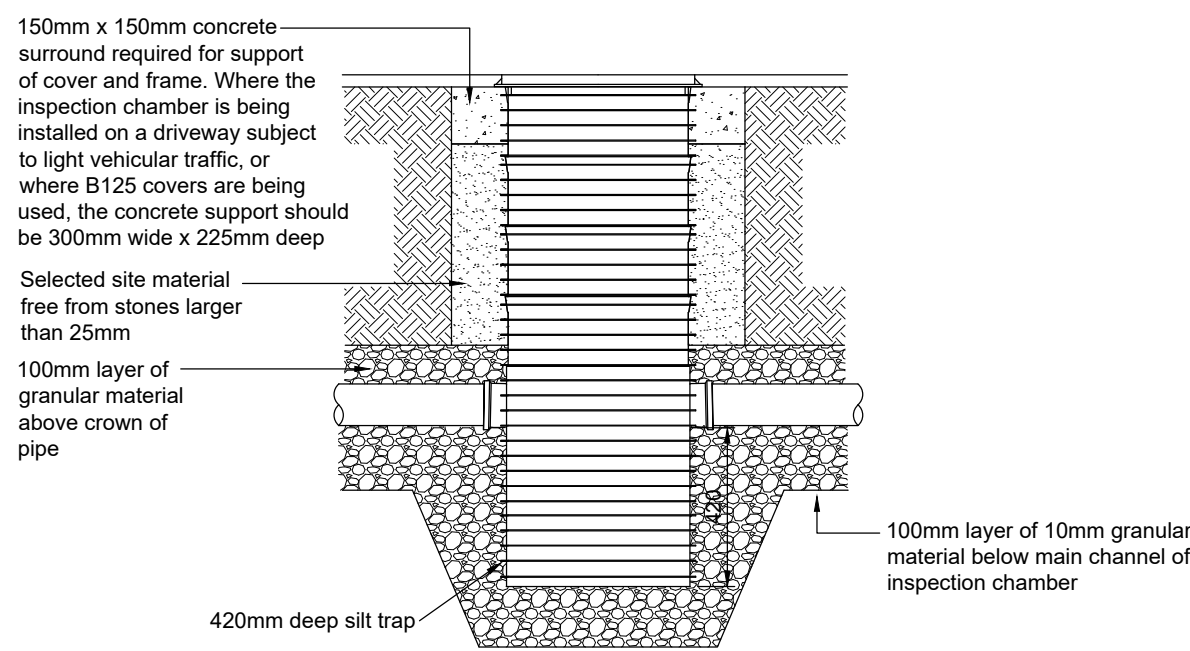


450mmØ POLYPIPE BASIC SILT TRAP DETAIL

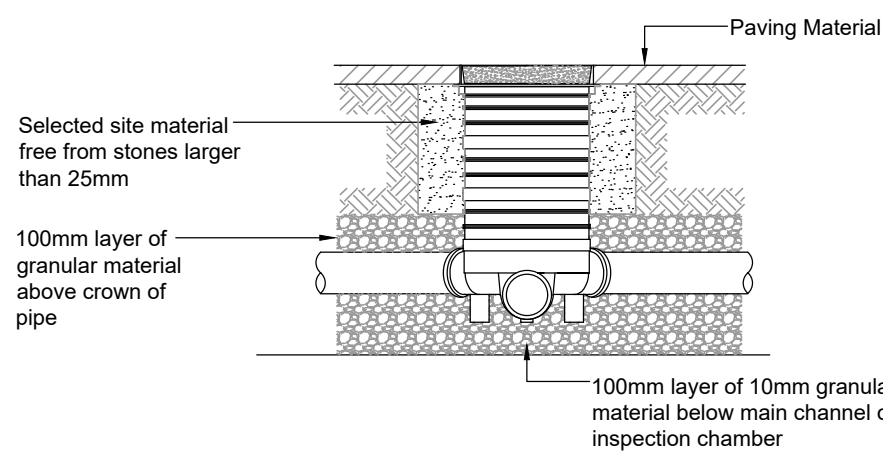


300mmØ SHALLOW INSPECTION CHAMBER DETAIL

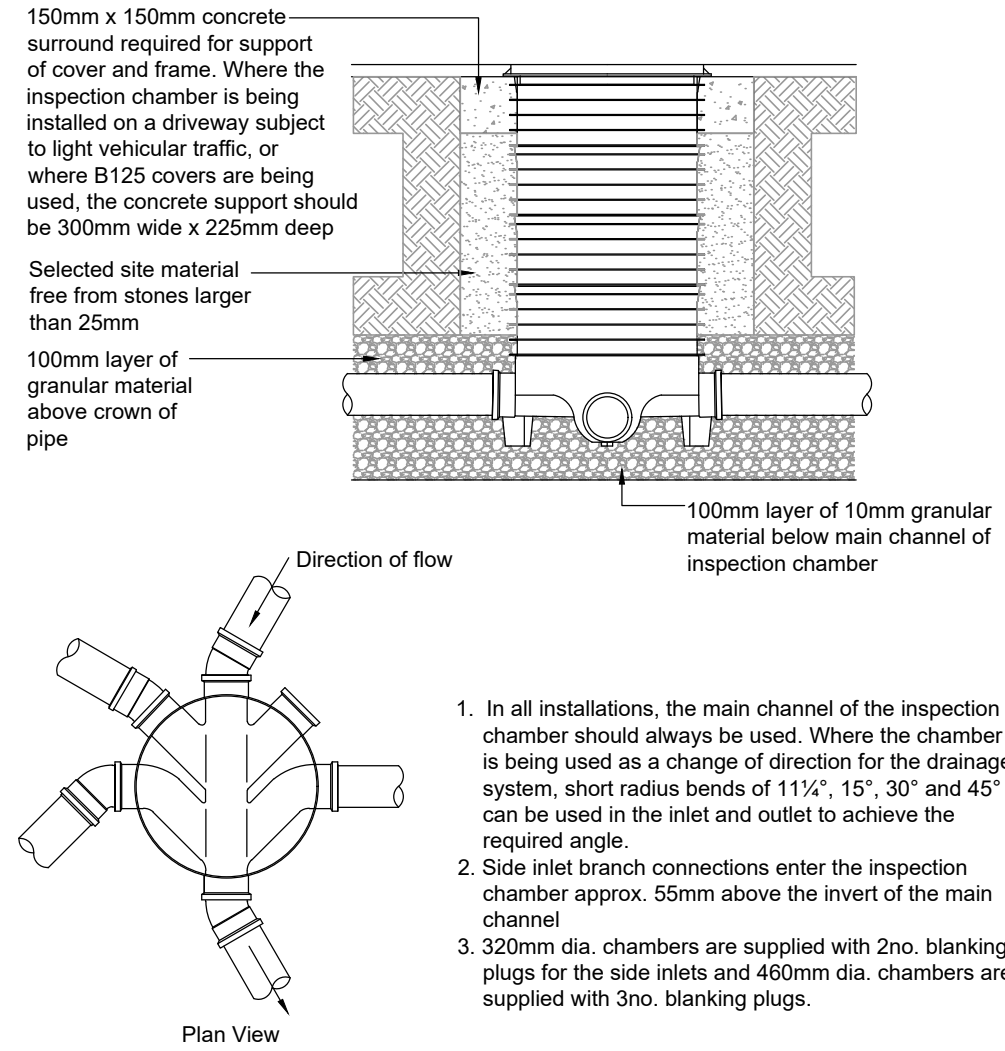


450mmØ INSPECTION CHAMBER DETAIL

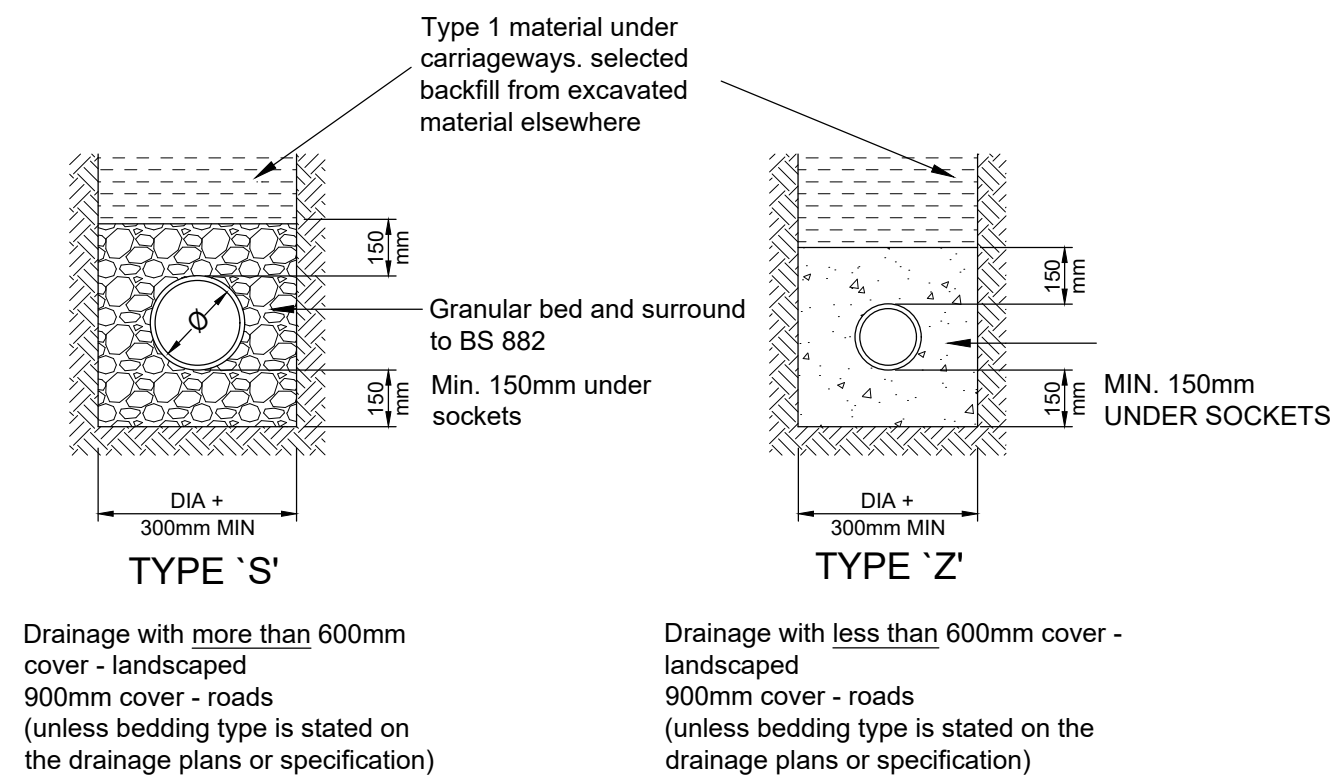


Pipe bedding details in private areas

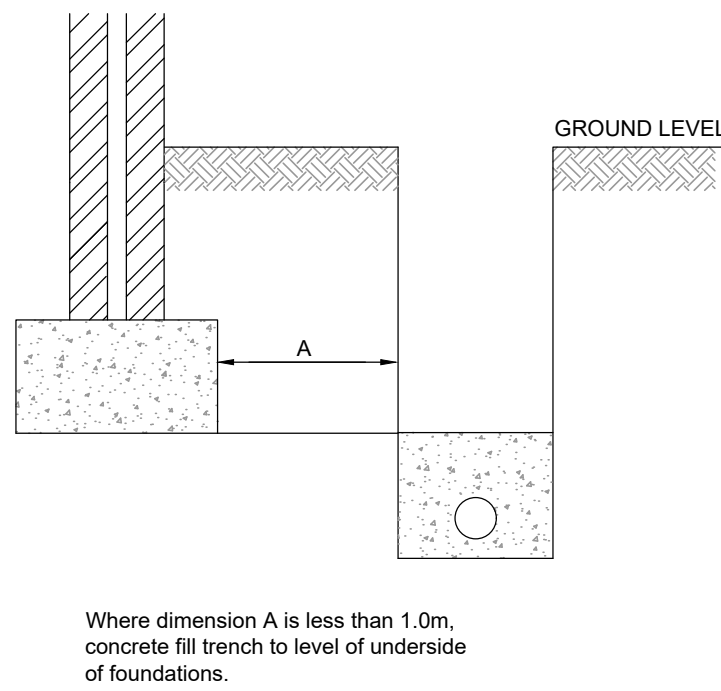


Pipes near buildings

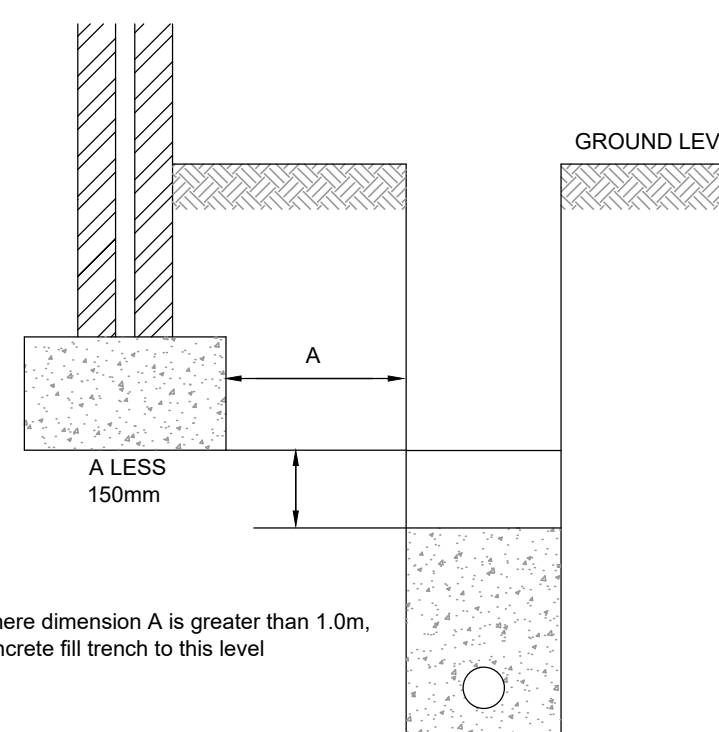


Pipes near buildings

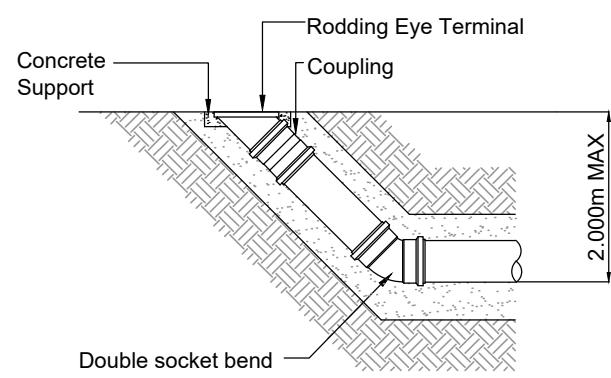

Rodding eye detail

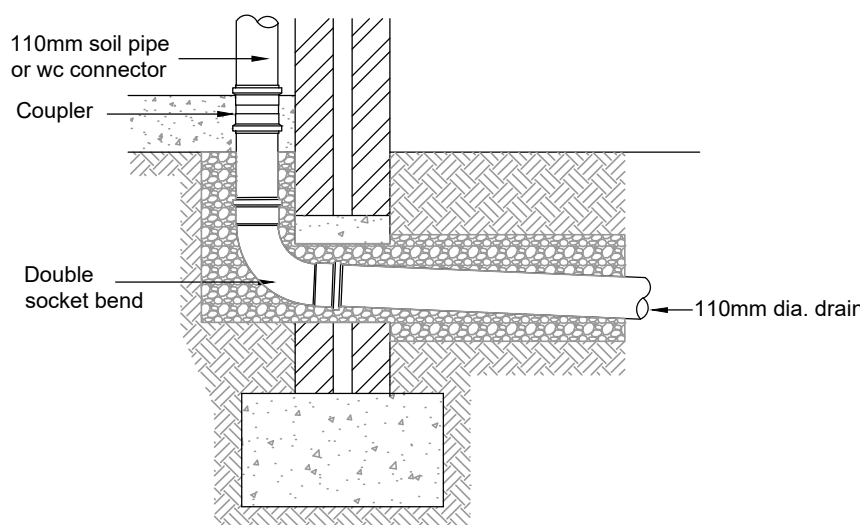

Soil pipe / wc connection

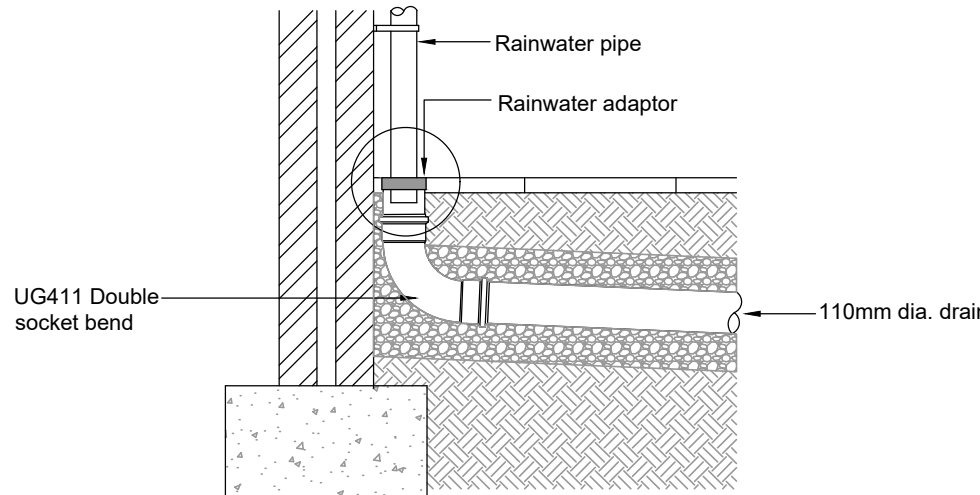

Rainwater pipe connection

PRELIMINARY NOT FOR CONSTRUCTION

P-	12.02.20	PRELIMINARY ISSUE	LH	CS	CS
REV	DATE	DESCRIPTION	BY	CHK	APP
 Consulting Civil Engineers					
CLIENT MR LEE BEAUMONT					
ARCHITECT HEYLER DAVIES ARCHITECTS LTD					
JOB TITLE 40 ELM GROVE BARNHAM					
DRAWING TITLE CONSTRUCTION DETAILS					
DRAWN	LH	ENGINEER	CS	CHECKED	CS
DATE	OCT 2019	SCALE @ A1	1:20	APPROVED	CS
JOB No.	C1268	STATUS	P	DRAWING No.	200
REV.	P-				

PRELIMINARY