

Notes
All details are indicative only. All dimensions to be checked on site by contractor prior to commencement of works. Any discrepancies in drawings to be reported to SYR CONSULTANTS.

- In forming front extension, all materials to match existing.

Rev.	Amendments	Date	Drw.

SPT FIRE HOUSE,
7 NETTLETON AVENUE,
TANGMERE, WEST SUSSEX, PO20 2HZ
TEL 01243 940730 MOB 07850122634
EMAIL: rsyred@syiconsultants.com

CLIENT:

Mrs M. Bailey
14 Spinney Walk
Barnham
PO22 0HT

PROJECT:


Front Porch and
Bathroom Extension

DRAWING TITLE:


Proposed Plans and Elevations

DRAWN:	JOB NO:	SCALE:
RCS	01/06/2021	As Shown @ 1:83
CHECKED:	DRAWING NO:	REV:
SJS		
DATE:	PR/01	
June 21		


© SYR Consultants.

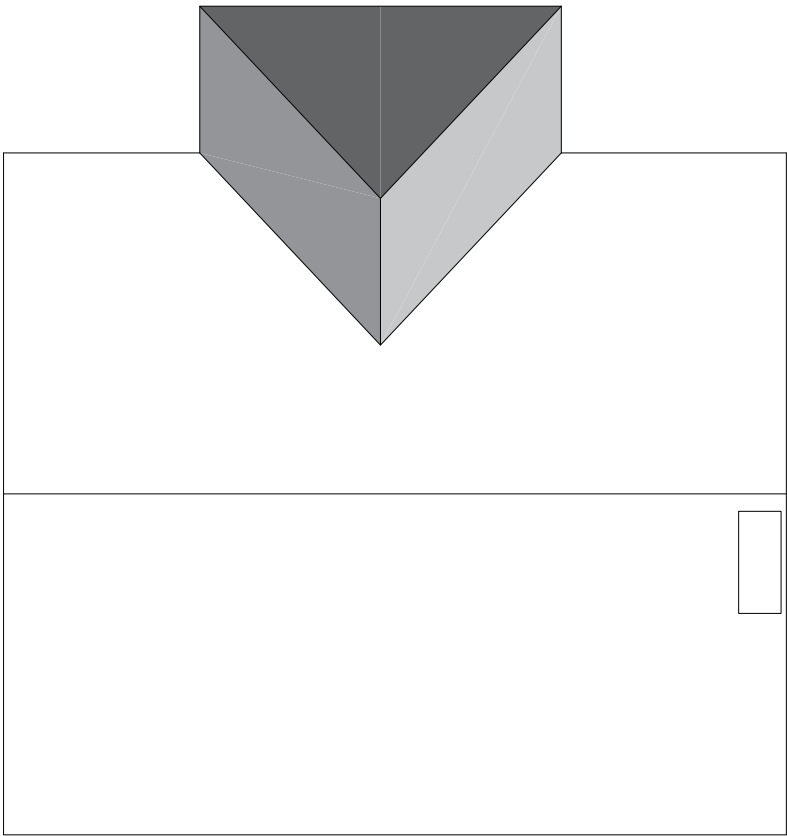


Roof Plan at 1:100 Scale

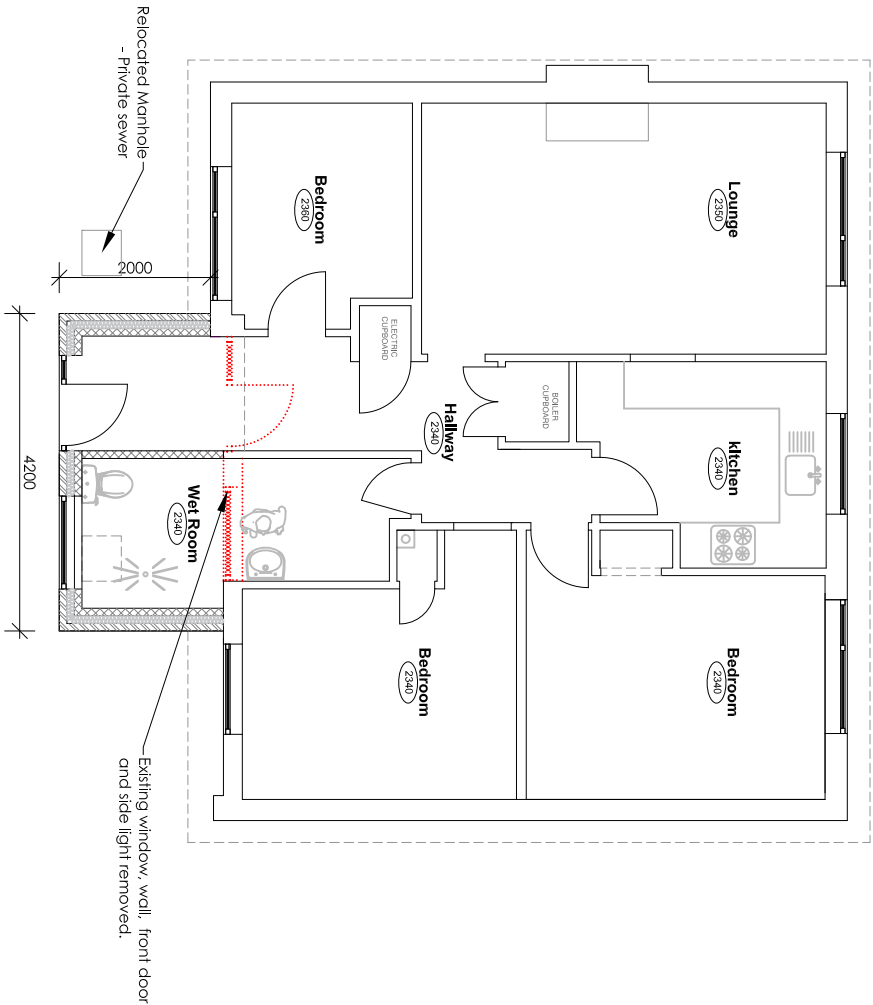

Ground Floor at 1:100 Scale

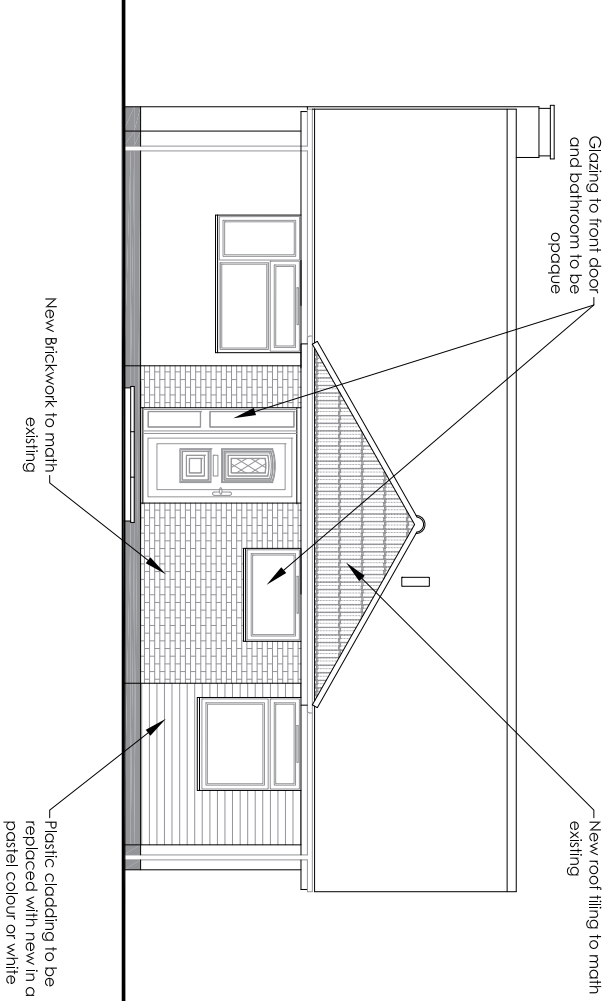

Front Elevation (East) at 1:100 Scale

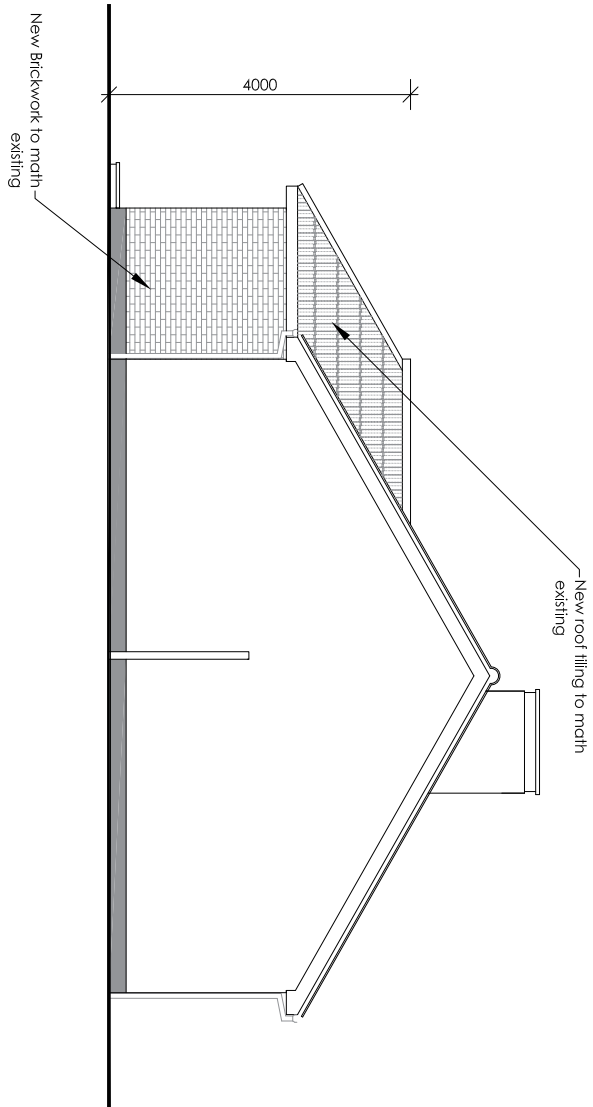

Side Elevation (North) at 1:100 Scale