





Front Elevation - Scale - 1/20@A2
all dimensions in mm

Specification
Mild steel posts finished white
with aluminium panel with graphics to face from printed self adhesive vinyl

Height of Tallest Character
R=303mm

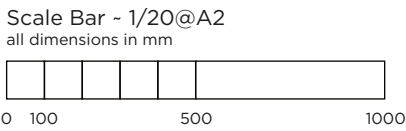

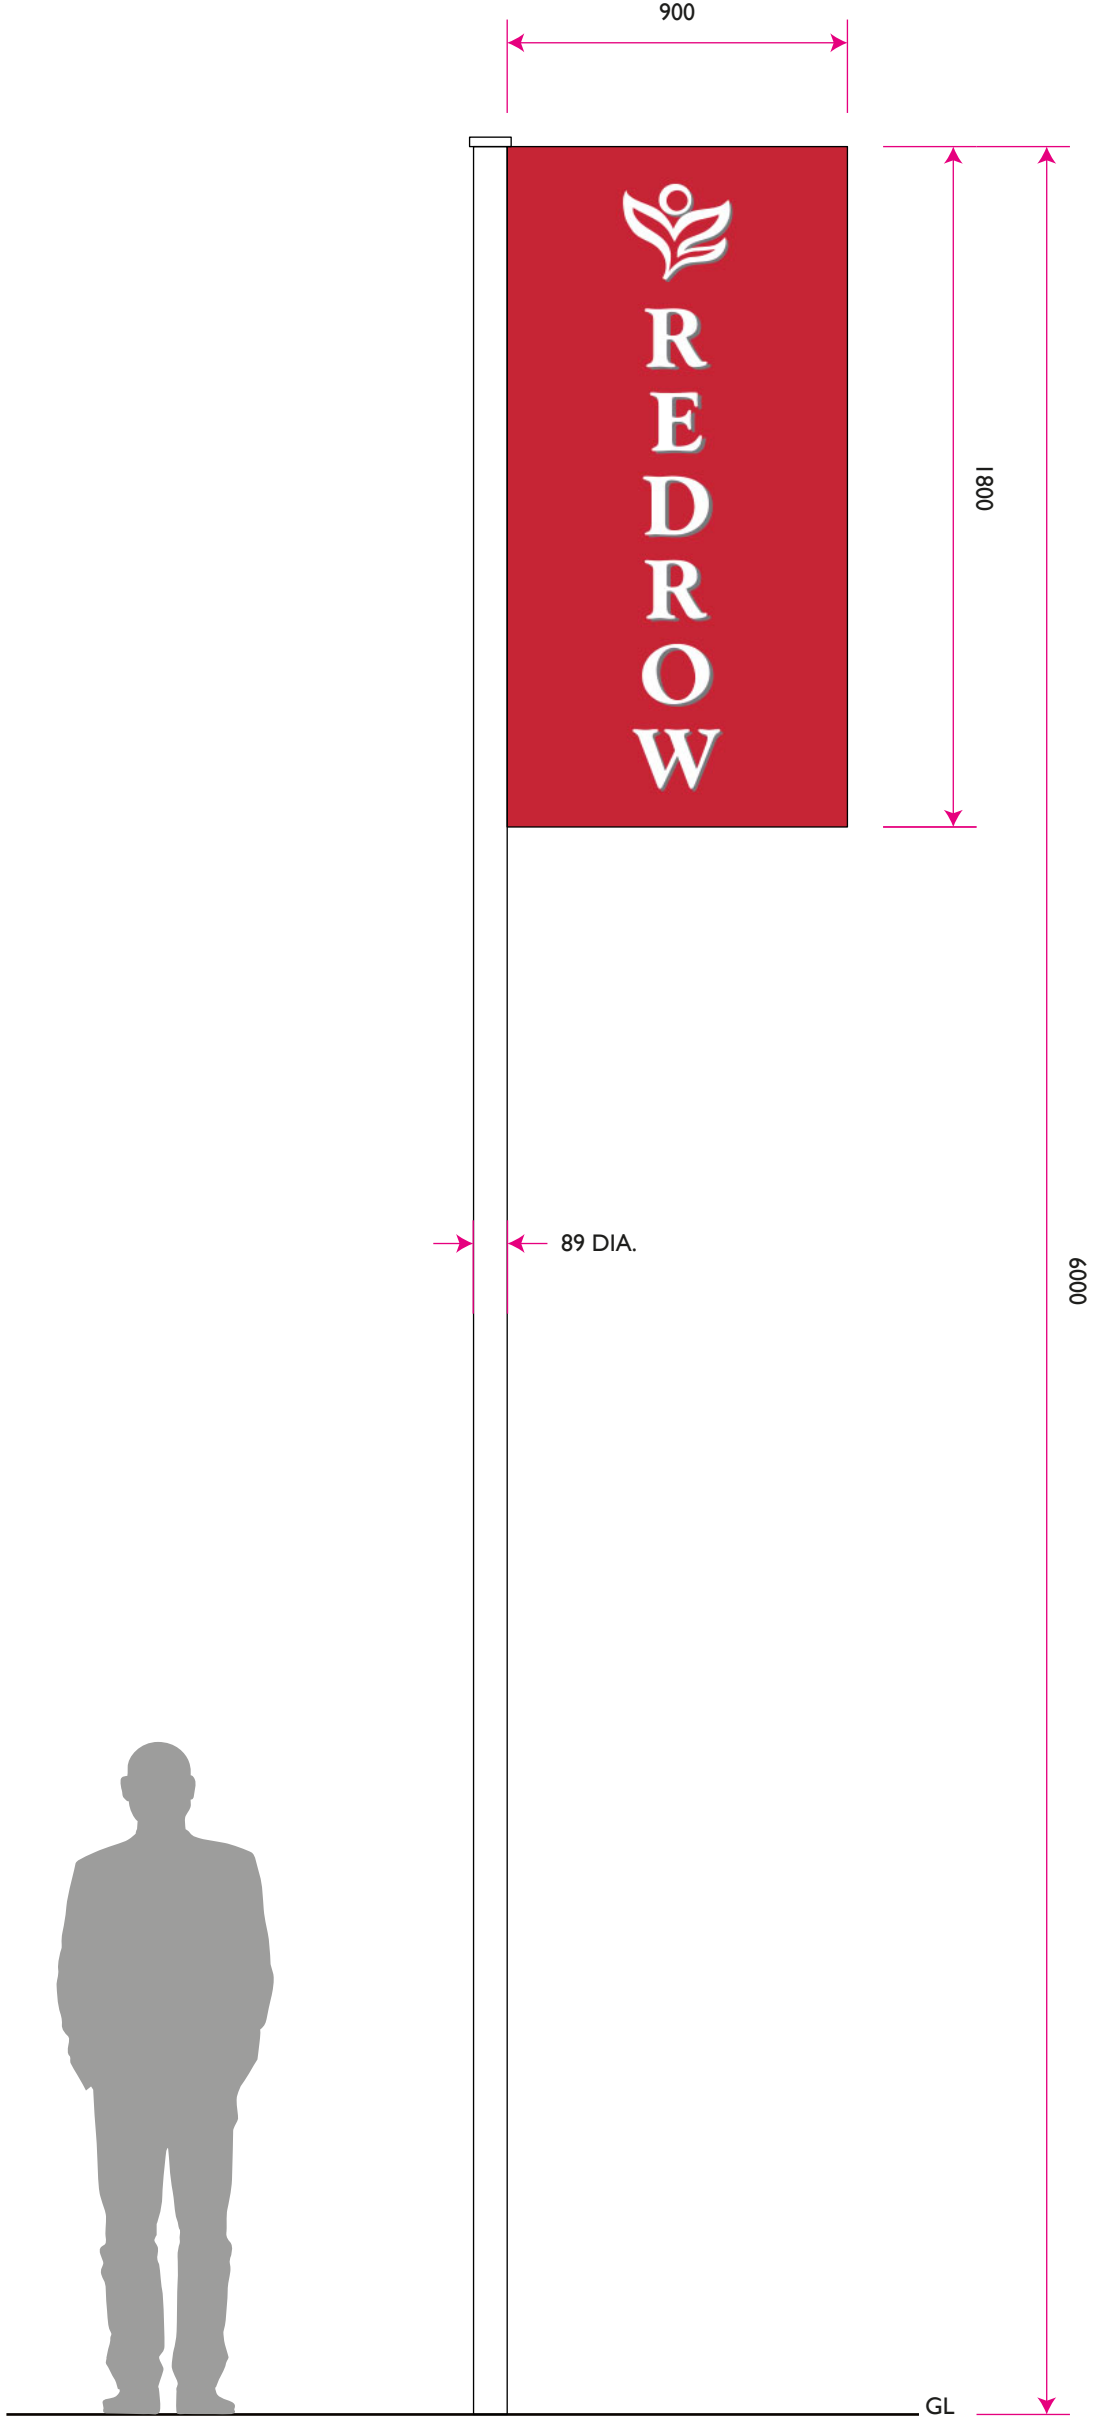

Front Elevation - Scale - 1/20@A2
all dimensions in mm

Specification
Mild steel posts finished white
with polyester flag with graphics printed

Height of Tallest Character
R=157mm

