
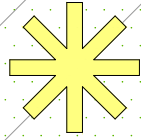
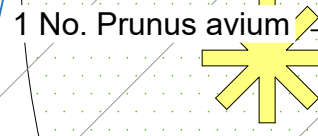


0 2 4 6 8 10m

1 : 100

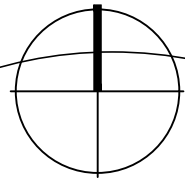

HIGH
12 No. Pittosporum tenuifolium 'Tom Thumb'
27 No. Verbena bonariensis
MEDIUM
38 No. Hebe 'Red Edge'
19 No. Lavandula angustifolia 'Hidcote'
LOW
69 No. Euonymus fortunei 'Dart's Blanket'
54 No. Bergenia purpurascens
27 No. Vinca major

HIGH
6 No. Hebe 'Midsummer Beauty'
MEDIUM
17 No. Skimmia japonica 'Kew White'
LOW
31 No. Euonymus fortunei 'Dart's Blanket'

1 No. Weigela florida 'Variegata'

HIGH
14 No. Verbena bonariensis
MEDIUM
24 No. Hebe 'Red Edge'
15 No. Lavandula angustifolia 'Hidcote'
LOW
34 No. Euonymus fortunei 'Dart's Blanket'
27 No. Bergenia purpurascens
14 No. Vinca major

MEDIUM
32 No. Hebe 'Red Edge'
15 No. Aster frikartii 'Monch'
LOW
38 No. Euonymus fortunei 'Dart's Blanket'
38 No. Carex elata 'Aurea'
15 No. Geranium macrorrhizum 'Spessart'
63 No. Crocus tommasinianus 'Ruby Giant'

MEDIUM
7 No. Mahonia aquifolium 'Apollo'
6 No. Aster frikartii 'Monch'
LOW
13 No. Euonymus fortunei 'Dart's Blanket'
13 No. Carex elata 'Aurea'
6 No. Geranium macrorrhizum 'Spessart'
22 No. Crocus tommasinianus 'Ruby Giant'

HIGH
10 No. Rosmarinus offi. 'Miss Jessop's Upright'
20 No. Rosmarinus offi. 'Miss Jessop's Upright'
MEDIUM
33 No. Pennisetum setaceum 'Rubrum'
45 No. Penstemon 'Firebird'
17 No. Artemisia 'Powis Castle'
LOW
23 No. Hedera helix 'Green Ripple'
23 No. Vinca major

HIGH
2 No. Rosmarinus offi. 'Miss Jessop's Upright'
MEDIUM
8 No. Pennisetum setaceum 'Rubrum'
8 No. Penstemon 'Firebird'
LOW
8 No. Hedera helix 'Green Ripple'
8 No. Vinca major

6 No. Lonicera periclymenum

HIGH
5 No. Pittosporum tenuifolium 'Tom Thumb'
11 No. Verbena bonariensis
MEDIUM
14 No. Mahonia aquifolium 'Apollo'
LOW
28 No. Euonymus fortunei 'Dart's Blanket'
22 No. Bergenia purpurascens
47 No. Galanthus nivalis

25

24

2 No. Lonicera periclymenum

2 No. Sorbus aucuparia

8

9

10

11

MEDIUM
33 No. Hebe 'Red Edge'
16 No. Aster frikartii 'Monch'
LOW
40 No. Euonymus fortunei 'Dart's Blanket'
40 No. Carex elata 'Aurea'
16 No. Geranium macrorrhizum 'Spessart'
66 No. Crocus tommasinianus 'Ruby Giant'

7 No. Lonicera periclymenum

18

20

1 No. Sorbus aucuparia

LOW
58 No. Euonymus fortunei 'Dart's Blanket'
23 No. Bergenia purpurascens
32 No. Galanthus nivalis

1 No. Viburnum lantana

HIGH
8 No. Pittosporum tenuifolium 'Tom Thumb'
19 No. Verbena bonariensis
MEDIUM
27 No. Hebe 'Red Edge'
14 No. Lavandula angustifolia 'Hidcote'
LOW
48 No. Euonymus fortunei 'Dart's Blanket'
38 No. Bergenia purpurascens
19 No. Vinca major

HIGH
2 No. Rosmarinus offi. 'Miss Jessop's Upright'
MEDIUM
10 No. Hebe 'Red Edge'
7 No. Lavandula angustifolia 'Hidcote'
LOW
12 No. Euonymus fortunei 'Dart's Blanket'
9 No. Bergenia purpurascens

HIGH
2 No. Rosmarinus offi. 'Miss Jessop's Upright'
MEDIUM
7 No. Hebe 'Red Edge'
5 No. Lavandula angustifolia 'Hidcote'
LOW
8 No. Euonymus fortunei 'Dart's Blanket'
7 No. Bergenia purpurascens

HIGH
2 No. Rosmarinus offi. 'Miss Jessop's Upright'
MEDIUM
8 No. Hebe 'Red Edge'
5 No. Lavandula angustifolia 'Hidcote'
LOW
9 No. Euonymus fortunei 'Dart's Blanket'
7 No. Bergenia purpurascens

NOTES:

1. This drawing is to be read in conjunction with all relevant contract drawings and specifications with any conflicting information to be brought to the attention of Deacon Design before works commence on site.
2. Do not scale from this drawing, (except for planning application purposes only) always work to noted dimensions.
3. All given dimensions in mm.

KEY

Application Site boundary

Soft Landscape

Existing tree to be retained

Existing tree and boundary vegetation to be removed

Proposed Tree Planting:
Large Tree (10+ metres from building)
Medium / Street Tree (7+ metres from building)
Small / Narrow Garden Tree (5+ metres from building)

Proposed feature shrub

Proposed native hedge

Proposed formal hedge

Proposed amenity planting to residential areas

Proposed climber plants

Existing grassland retained and supplemented with Emorsgate EM1 - General purpose meadow mixture where disturbed or similar and approved by Ecologist

Amenity grass to private gardens and public open space


Proposed amenity turf to form mowing edge to meadow areas 1 metre wide

Existing water main with easement zone

Indicative location of play trail. For play element specification, refer to D2776-FAB-00-XX-DR-L-0101 Play Strategy drawing by Fabric.

Please refer to DD504L09 for Planting Schedule, Planting Matrix, Tree Pit Detail and General Specification.

LOCATION PLAN

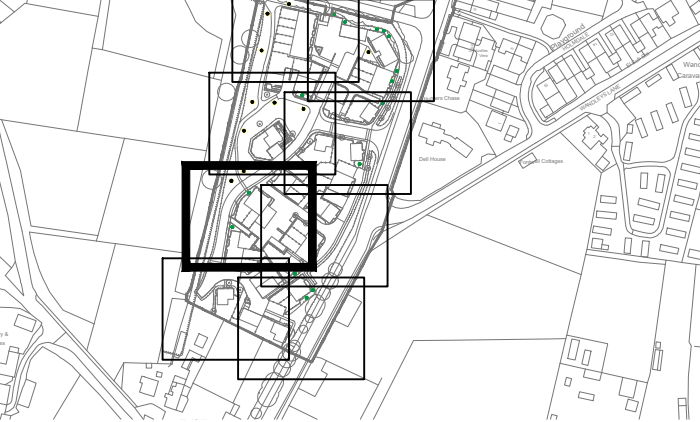

FINAL

09.07.21	SL	Amended following comments	A	PD
DATE	DRAWN	DESCRIPTION OF REVISION	REVISION LETTER	CHECKED BY

DRAWING STATUS

FOR PLANNING



DEACON DESIGN
Landscape Architecture | Masterplanning | Urban Design
12a The Square, Wickham, Hampshire PO17 5JQ
Tel: 01329 557 820 Email: info@deacondesign.co.uk
Copyright Deacon Design

PROJECT TITLE:
Fontwell Avenue, Eastergate

PROJECT NUMBER:
DD504

PLOT DATE:
07.05.21

DRAWING SCALE:
1:100@A1

APPROVED BY:
PD

PAPER SIZE:
A1

DRAWN BY:
SL

DRAWING TITLE:
Detailed Planting Plan
5 of 8

DRAWING NUMBER:
L05

REVISION LETTER:
A

DRAWING FILE LOCATION:
Z:\Dropbox (Deacon Design Ltd)\DD504_Eastergate\04-Drawings\Autocad\Landscape

Dwg\DD504L01_L09_Detailed Planting Plan.dwg