


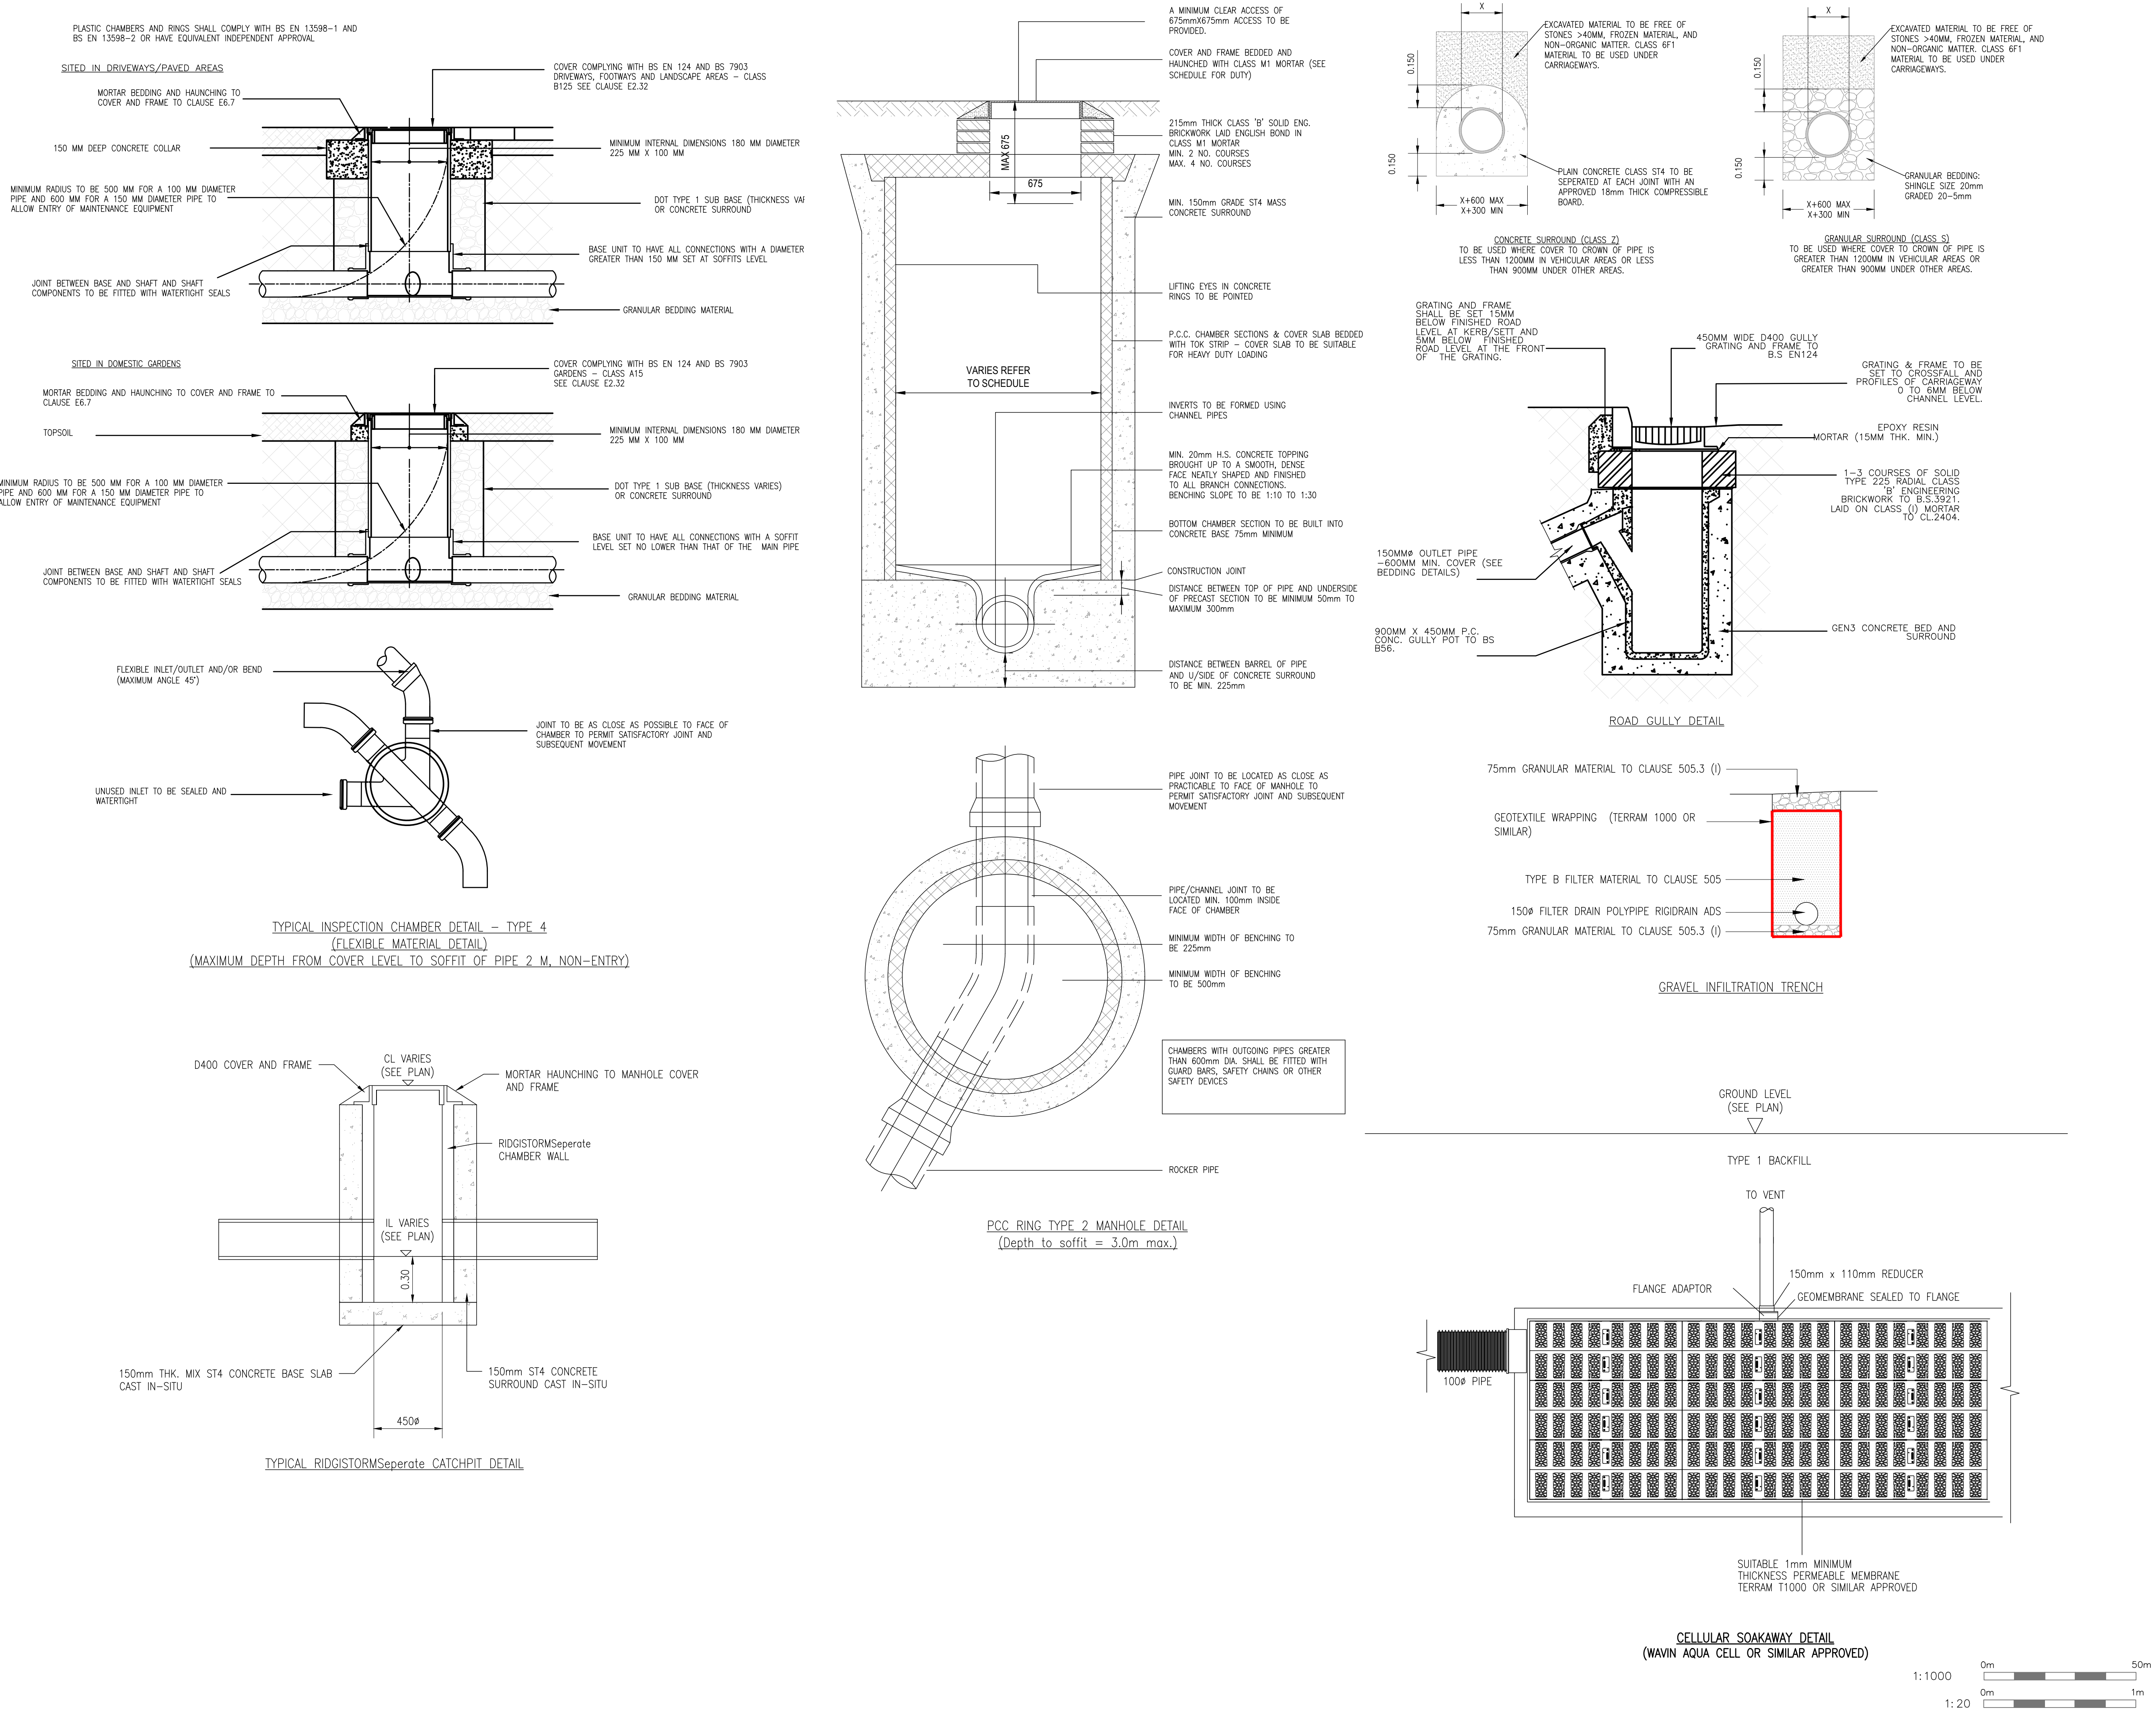

The drawings, information and data recorded in this document ("the information") is the property of Paul Basham Associates. This document and the information are solely for the use of the authorized recipient and this document may not be used, copied or reproduced in whole or part for any purposes other than which it was supplied by Paul Basham Associates. Paul Basham Associates makes no representation, undertakes no duty and accepts no responsibilities to any third party who may use or rely upon this document or the information.

- GENERAL NOTES**
- THIS DRAWING IS INTENDED TO BE VIEWED IN COMBINATION WITH ALL RELEVANT ARCHITECTS, ENGINEERS, SERVICES AND SPECIALIST DRAWINGS AND SPECIFICATION.
 - ANY VARIATIONS OR DISCREPANCIES BETWEEN THESE DRAWINGS IN TERMS OF DIMENSIONS OR DETAILS SHOULD BE DRAWN TO THE ATTENTION OF THE ARCHITECT AND/OR THE ENGINEER FOR CLARIFICATION.
 - PAUL BASHAM ASSOCIATES ACCEPTS NO RESPONSIBILITY FOR THE ACCURACY OF BACKGROUND INFORMATION PRODUCED BY THIRD PARTIES – THIS MUST BE TREATED AS INDICATIVE ONLY.
 - ALL DIMENSIONS AND LEVELS ARE IN METRES. DO NOT SCALE THIS DRAWING, PRINT, PLOT OR DISK.
 - THIS DRAWING SHOULD ONLY BE USED FOR CONSTRUCTION IF THE PROJECT PHASE IN THE TITLE FRAME BELOW IS SHOWN AS "CONSTRUCTION". PAUL BASHAM ASSOCIATES TAKE NO RESPONSIBILITY FOR CONSTRUCTION WORKS UNDERTAKEN TO DRAWINGS WHICH ARE NOT MARKED UNDER THIS PHASE.

- NOTES**
- ALL DRAINAGE HAS BEEN DESIGNED IN ACCORDANCE WITH SEWERS FOR ADOPTION 7TH EDITION

FOR TENDER

D	CELLULAR SOAKAWAY DETAIL ADDED	18.08.2021	CLP	RW
C	CATCHPIT DETAIL ADDED	09.07.21	RD	RW
B	UPDATED AS PER SOUTHERN WATERS' 185 COMMENTS	15.06.21	RD	RW
A	UPDATED AS PER SOUTHERN WATERS' 185 COMMENTS	08.06.21	RD	RW
Rev	Description	Date	By	Chkd



Paul Basham Associates Ltd
The Botley, Camo Hall Estate, Fareham, PO16 8UT
01329 711 000
info@paulbashamassociates.com www.paulbashamassociates.com



HAMPSHIRE HOMES

Project Name
**FONTWELL AVENUE
EASTERGATE**

Title
DRAINAGE CONSTRUCTION DETAILS

Project Phase
TENDER

Checked By RW	Checked Date 21.04.21	Drawn By RD	Drawn Date 20.04.21
Client Drawing No.		Scale AS SHOWN	(AT A1 SIZE)
PBA Drawing No. 108.5009.551			Revision D