


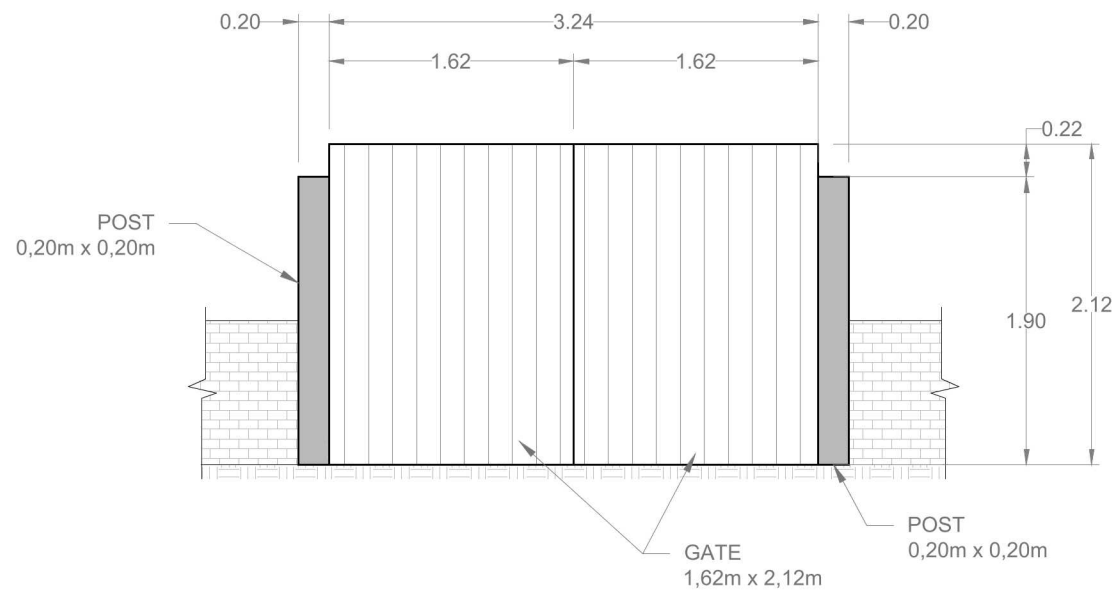

FRONT ELEVATION

SCALE.....1:50

PROJECT:
BARNHAM COURT, CHURCH LANE, BARNHAM
"GATE FRONTING CHURCH LANE"

DESCRIPTION:
FRONT ELEVATION

DATE:
14-11-19

SCALE:
1:50

SHEET:
01