


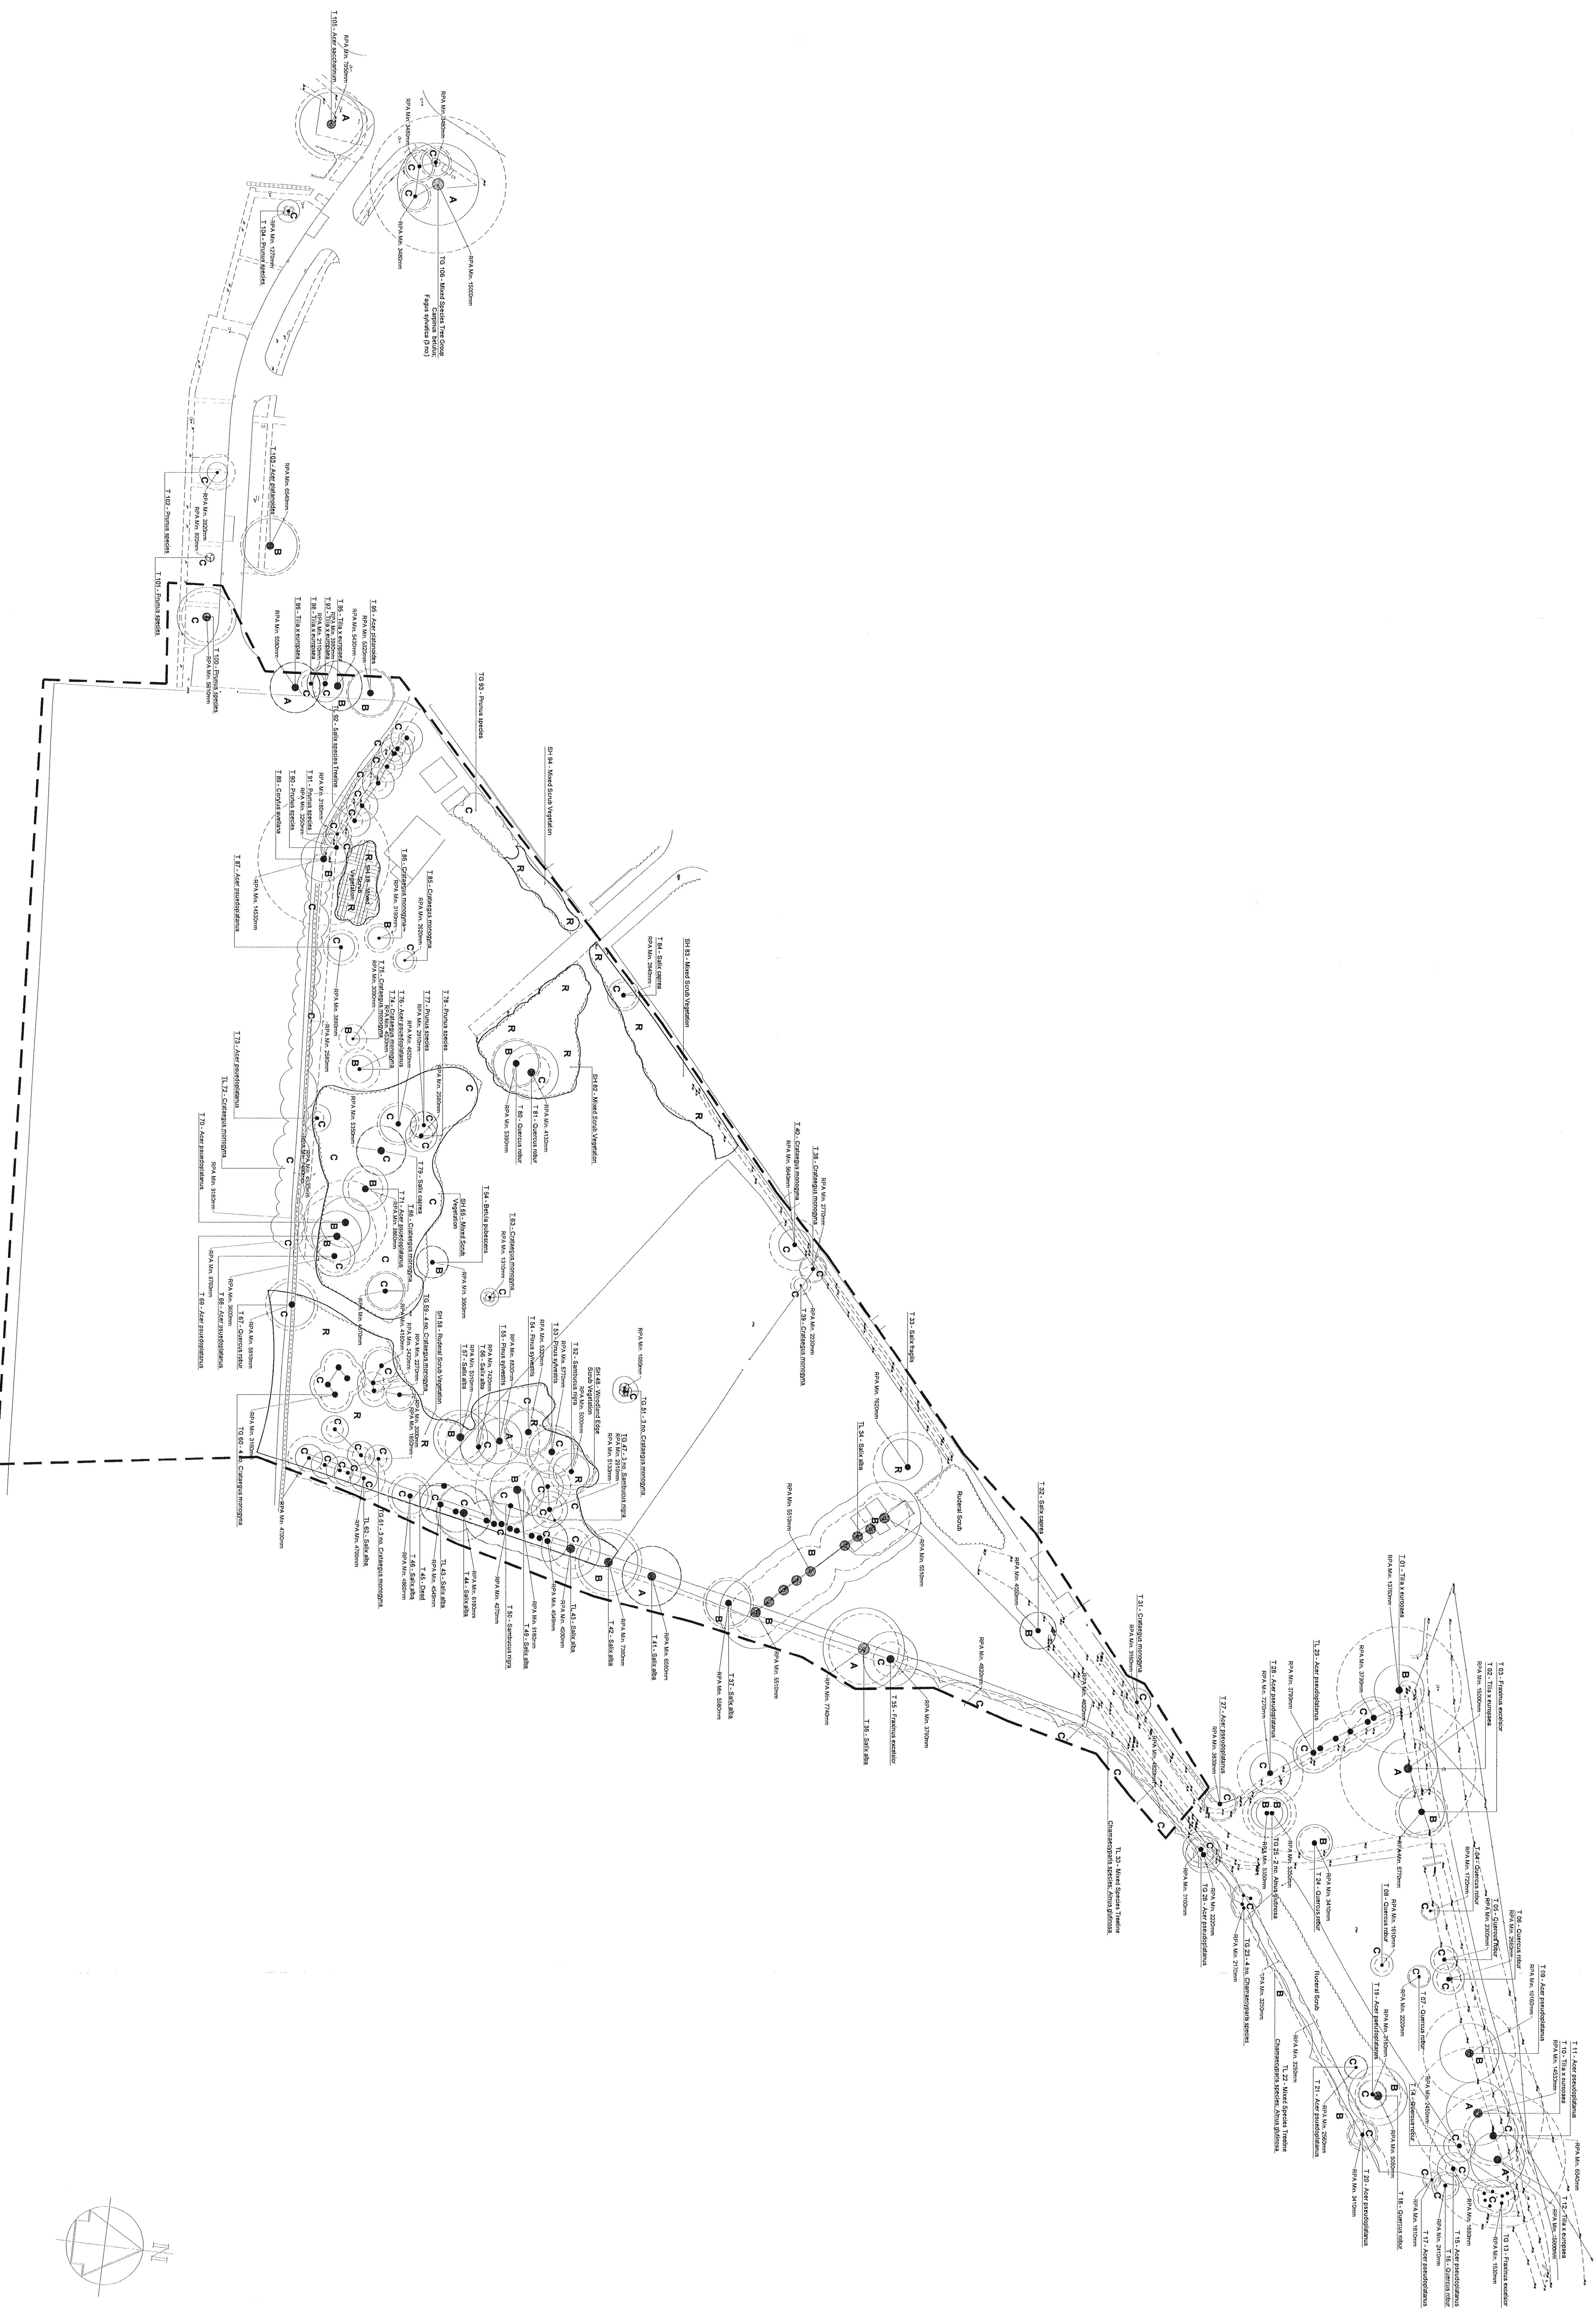

Land off Goodacres & Halliford Drive, Barnham, West Sussex
Tree Constraints Plan

Rev	Description	Date	Initial
01	Planning Issue	03/10	KM

Lizard Landscape Design

Lizard Landscape Design
19 Broadwater Street East
Worthing
West Sussex
BN14 9AA
Tel. 01903 216033
Fax. 01903 214777
Email: lizardlandscape@btconnect.com

Goodacres and Halliford Drive
Barnham, West Sussex

Tree Constraints Plan

Scale
1:500@A0
Drawn
KM
msb/ghm/whdDrawing No
LLD288 / 0-