



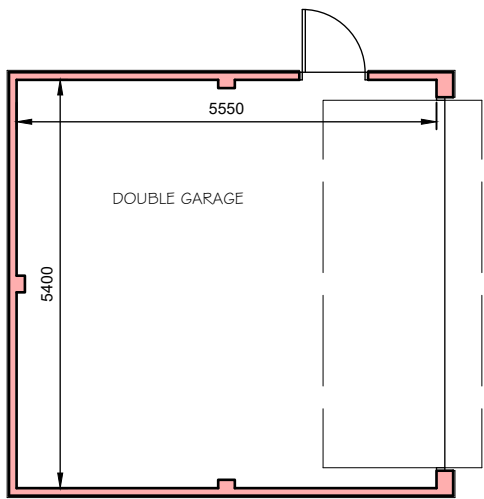


FLOOR PLAN

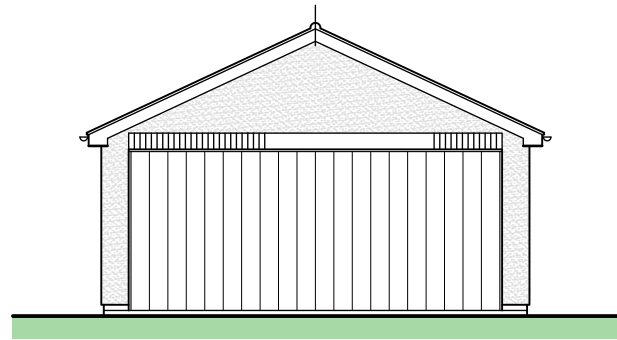

FRONT ELEVATION
EAST



ROOF PLAN

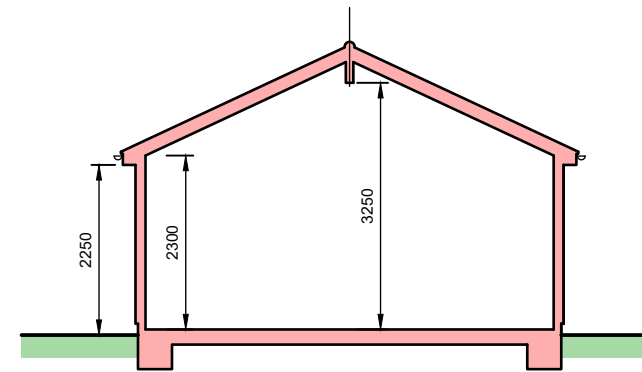

CROSS SECTION


NOTES
WRITTEN DIMENSIONS TO BE TAKEN IN PREFERENCE TO SCALE, AND
ARE TO BE CHECKED ON SITE PRIOR TO COMMENCING WORK.
THIS DRAWING IS TO BE READ IN CONJUNCTION WITH ALL OTHER
DOCUMENTS RELATING TO THIS PROJECT.
ANY DISCREPANCIES ARE TO BE REFERRED IMMEDIATELY TO THE
PROJECT DESIGNER.
THIS DRAWING IS COPYRIGHT, AND SHOULD NOT BE USED OR
REPRODUCED WITHOUT PERMISSION.
IT IS THE CONTRACTOR'S RESPONSIBILITY TO ENSURE COMPLIANCE
WITH THE BUILDING REGULATIONS.

MATERIALS


ROOF CONCRETE INTERLOCKING TILES
WALLS PAINTED RENDER OVER BRICK PLINTHS
DOORS PAINTED TIMBER




SIDE ELEVATION
SOUTH

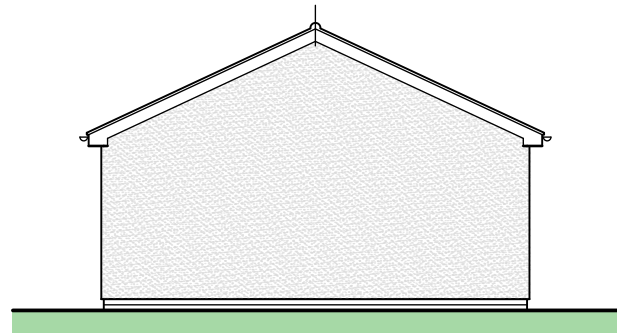


REAR ELEVATION
WEST

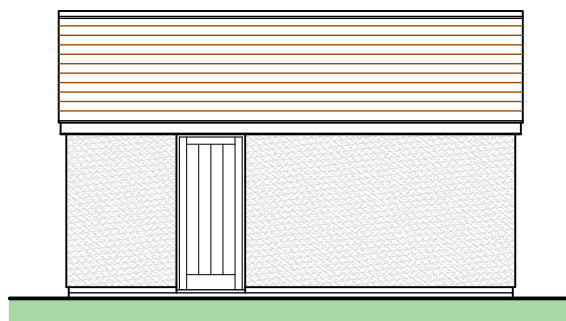

SIDE ELEVATION
NORTH

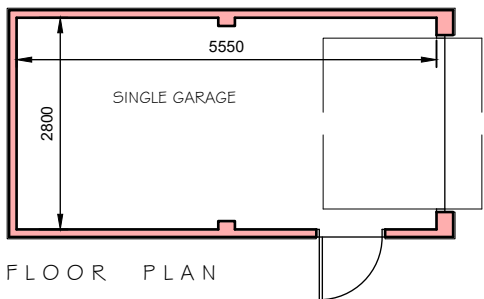


FLOOR PLAN

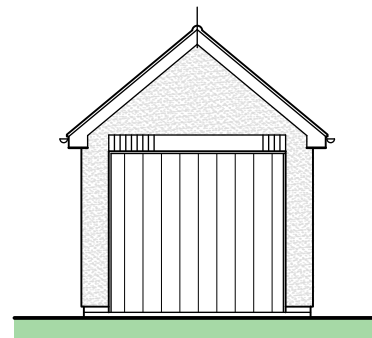

FRONT ELEVATION
EAST



ROOF PLAN

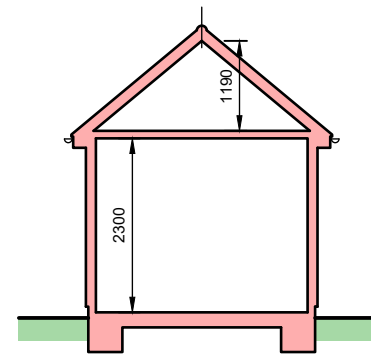

CROSS SECTION

REV	DESCRIPTION	DATE
-----	-------------	------

PROJECT
33 TENNYSON ROAD
BOGNOR REGIS
WEST SUSSEX

CLIENT
MR M RADER

DRAWING TITLE
SITE PLAN

SCALE	DRAWN BY	DATE
1:100 @ A3	MJW	MAR 18

DWG NO	REV./
756/03	

Unit 3b Woodhorn Business Centre
Woodhorn Lane
Oving Chichester
West Sussex PO20 2BX
Tel 01243 774764
www.sloaneandbrown.co.uk

CHARTERED BUILDING SURVEYORS
SLOANE & BROWN
ARCHITECTURAL SERVICES