



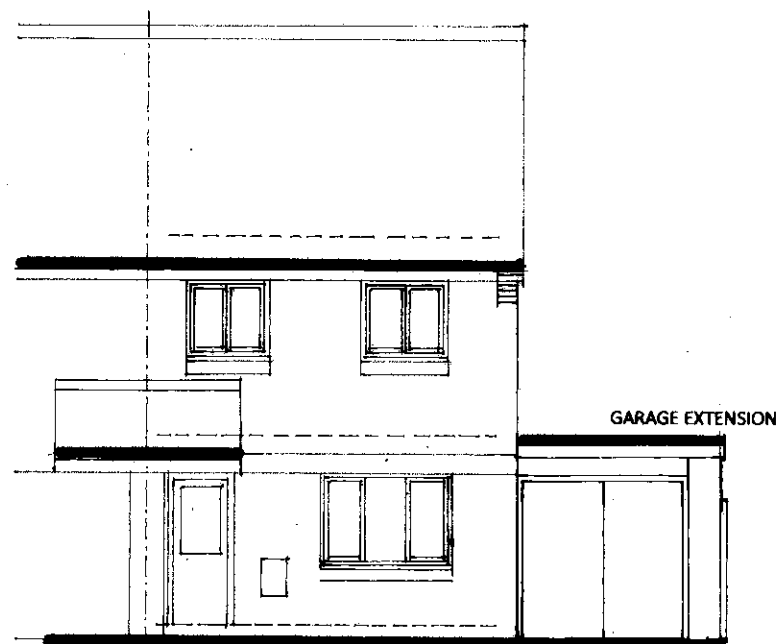


WEST ELEVATION TO KEW GARDENS

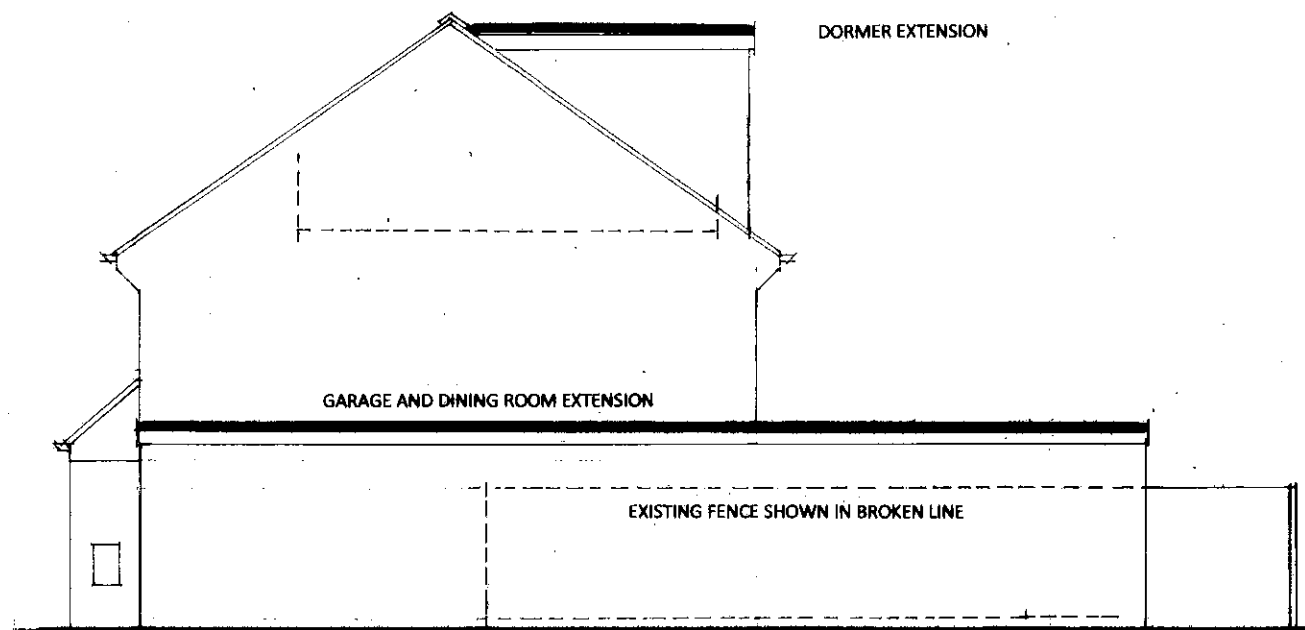


SOUTH ELEVATION

WALLS TO EXTENSION FINISHED IN FACING BRICKWORK TO MATCH EXISTING, GARAGE DOORS COLOUR COATED ALUMINIUM, GLAZED DOORS TO REAR UPVC FRAMES WITH SLIDING FOLDING DOORS DOUBLE GLAZED, FLAT ROOF FINISHED IN SINGLE PLY MEMBRANE

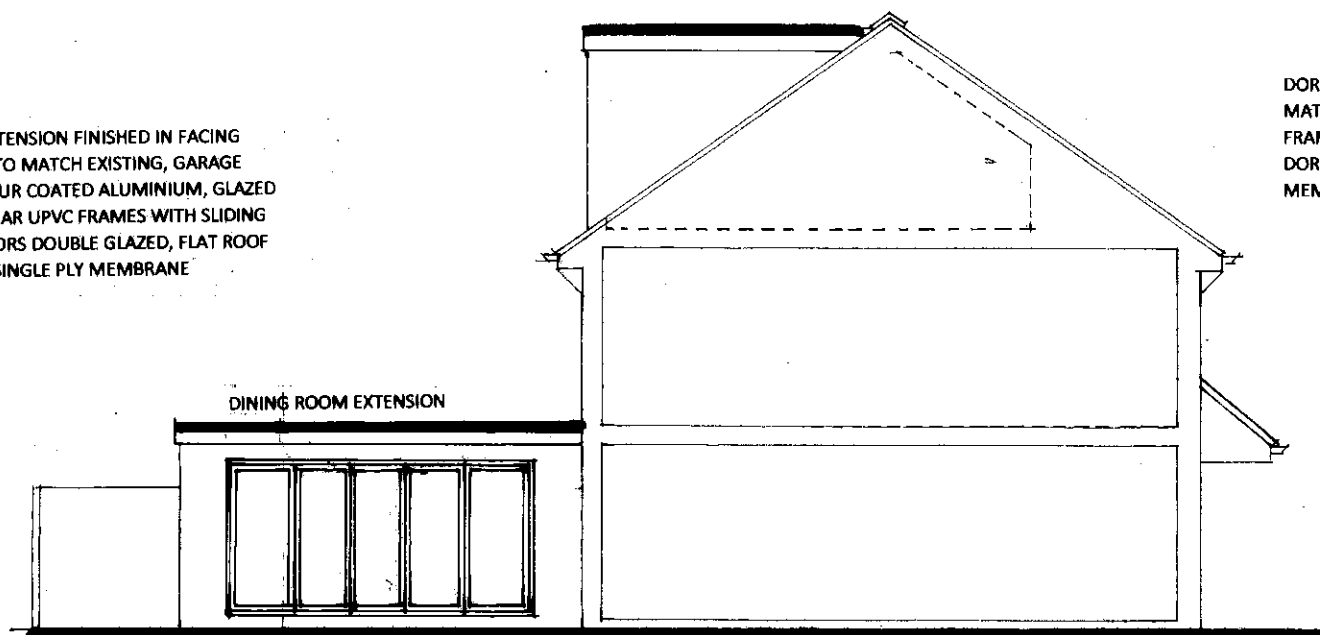

NORTH ELEVATION

DORMER EXTENSION
DORMER FINISHED IN TILE HANGING, COLOUR TO MATCH EXISTING ROOF TILES, PVCU WINDOW FRAMES WITH DOUBLE GLAZING
DORMER FLAT ROOF FINISHED WITH SINGLE PLY MEMBRANE

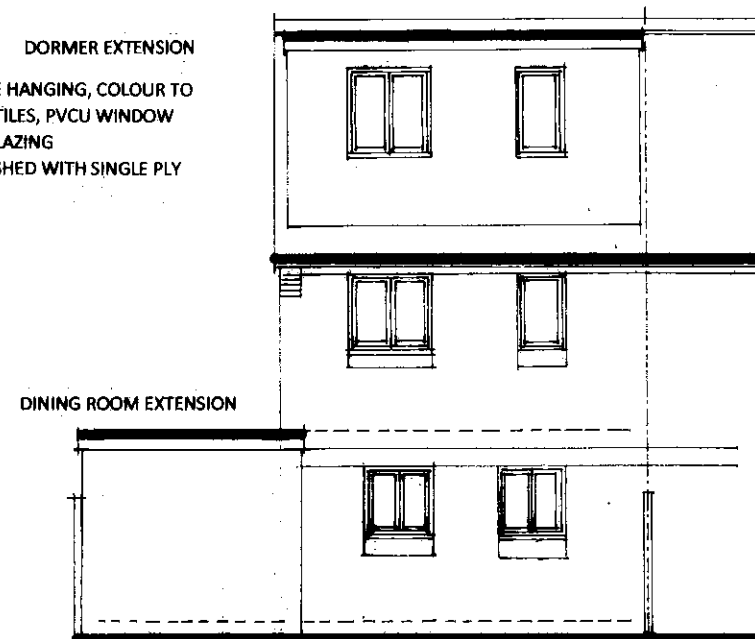

EAST ELEVATION TO REAR GARDEN

This drawing is the copyright of the Architect and must not be reproduced or used without the Architect's permission. Figured dimensions are to take precedence over scaled dimensions. The Contractor is responsible for checking all figured dimensions on drawings against actual site dimensions. Scaled dimensions are not to be used for construction and setting out purposes. Any discrepancies are to be reported to the Architect. This drawing should be read in conjunction with schedules, specifications and engineers drawings and details where applicable.

DAVID BENNETT ARCHITECT
THE OLD COTTAGE, 10 VICARAGE LANE
FELPHAM, WEST SUSSEX PO22 7EA
07932 757144.

Email: davidkbennett47@gmail.com

CLIENT

MR AND MRS COURCIER

PROJECT

PROPOSED ALTERATIONS SINGLE STOREY
AND LOFT EXTENSIONS
26 KEW GARDENS PO21 5RD

DRAWING TITLE

PROPOSED
ELEVATIONS

SCALE

1/100 at A3

REFERENCE

11806.14