




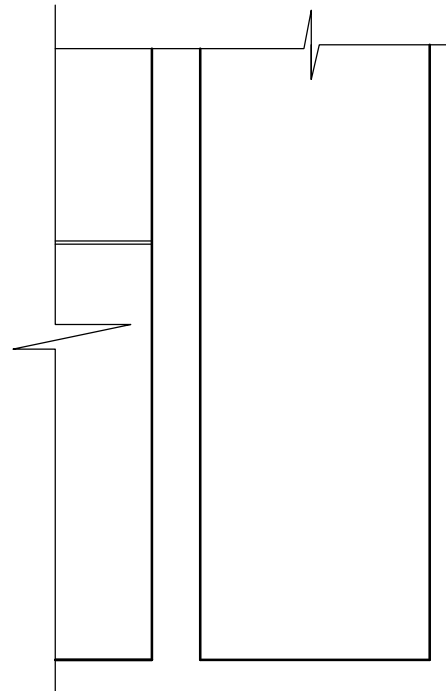


EXISTING RH
SECTION THRO'

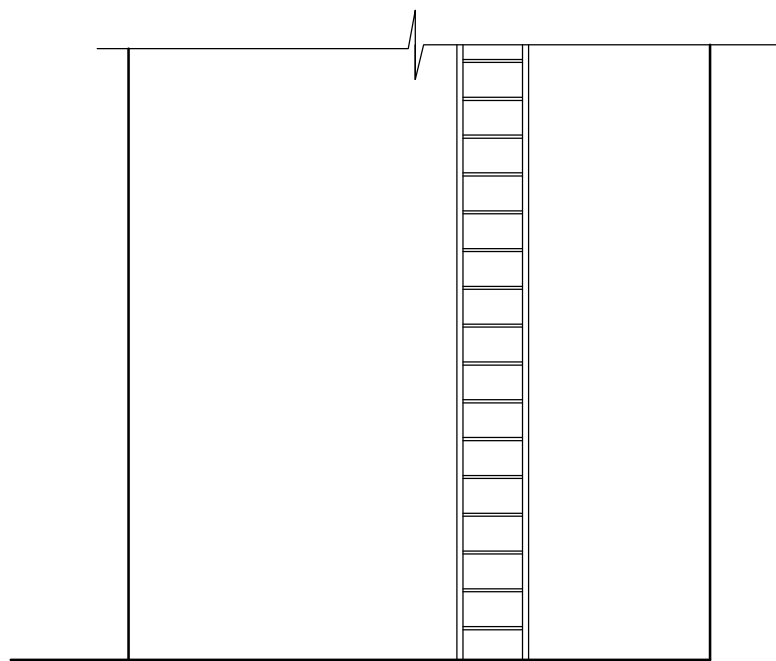

EXISTING LH
SECTION THRO'

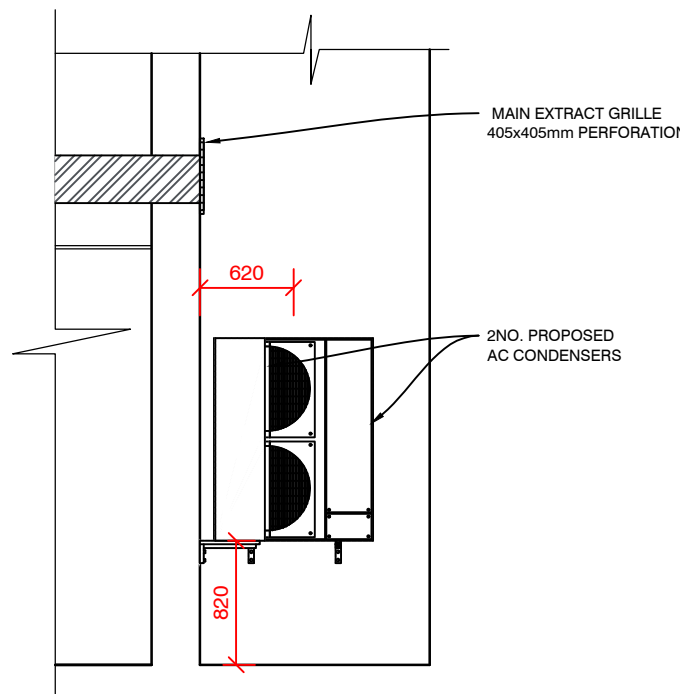

PROPOSED RH
SECTION THRO'

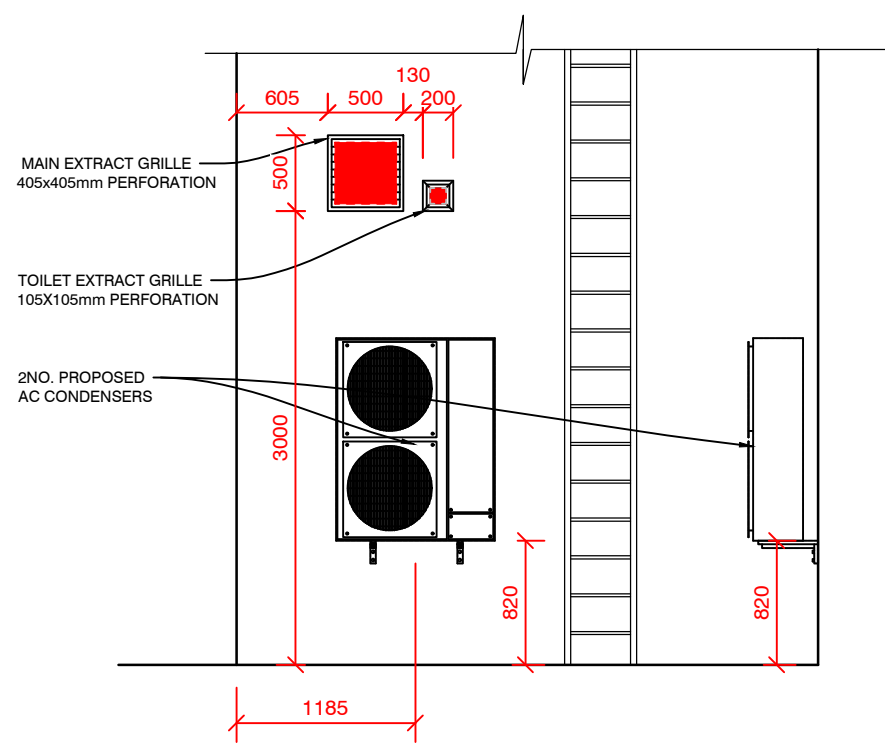

PROPOSED LH
SECTION THRO'



PHOTO OF EXISTING
SHARED COURTYARD

REV	DESCRIPTION	DATE	NAME
GREGGS			
GREGGS Plc (SOUTH EAST) WEST LONDON SERVICE CENTRE GOULD ROAD TWICKENHAM, MIDDLESEX TW2 6RT Tel: (0208) 894 2121			
Shop S Number & Name S7044 Bognor Regis 42 High St			
Title HVAC INFORMATION			
Site Address 42 High Street, Bognor Regis PO211SP			
Gross Building Area 188 Sqm		Proposed Customer Area 76 Sq m	
Drawing No. RSTH/S7044/12			Rev.
Date 06.05.26		Scale 1:50	@ A1
Drawn by ST	Scale Bar 0 500 1000 1500 2000 2500mm SCALE 1:50		
Issued 11.05.26			