



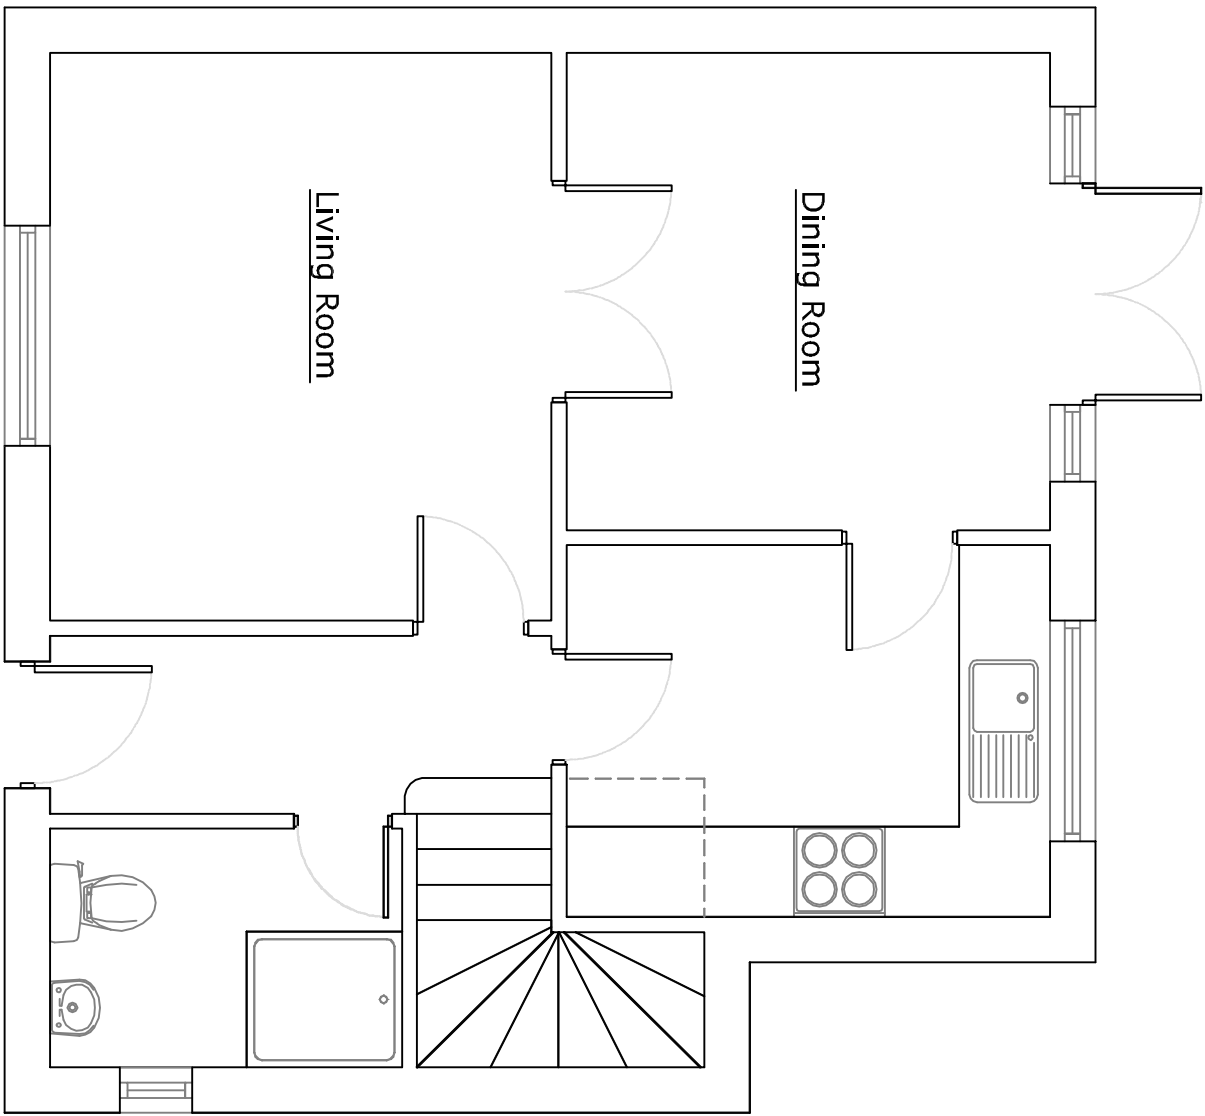

Proposed Ground Floor Plan

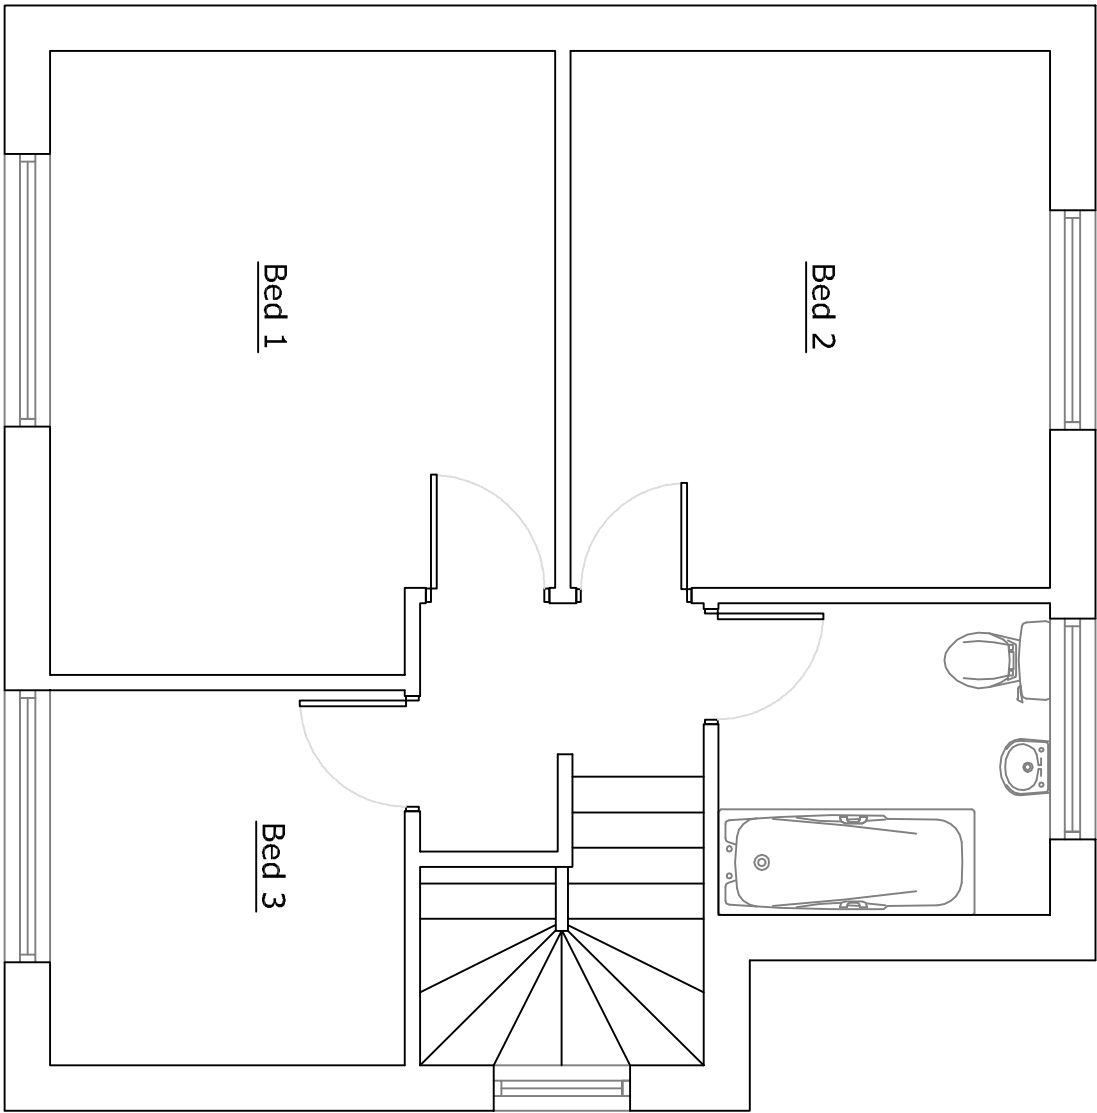

Proposed First Floor Plan

Itemref	Quantity	Title/Name, designation, material, dimension etc			Article No./Reference	
Designed by jd		Checked by	Approved by - date	File name	Date April 2013	Scale 1:50
1 Arnhem Road		Proposed Dwelling				
		03			Edition 0	Sheet