
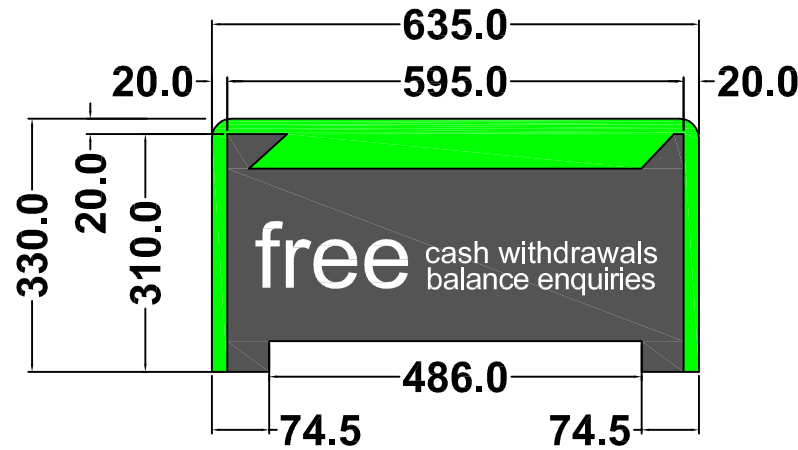


METHOD OF ILLUMINATION:

- LED - ROWS OF LED LIGHTS BEHIND THE TEXT AND TO THE EDGE OF THE BLACK RAISED AREA
- WHITE LETTERING IS TRANSLUCENT
- STATIC ILLUMINATION
- INTERNAL ILLUMINATION
- APPROX. >60 lux @ 1.0 METRE AND WITH AMBIENT LIGHTING >80 lux

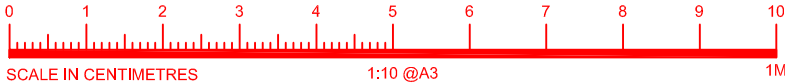

NEW WAVE DRAWING

TITLE WINCOR 2050 FTU UNIVERSAL TOP SIGN				03				drawing approval	
				02					
DRAWN CB	DATE 17/11/14	SCALE 1:10 @ A3	01					NAME:-	
REF/DRG No. NW0043	SHEET SHT 2	REVISION						POSITION:-	APPROVED:-
			REVISION	DESCRIPTION	DATE	BY	DATE:-	SIGNED:-	

