

Proposed layout plan


Scale: 1:100

2 The Steyne Bognor Regis


Conversion of restaurant & accommodation to form 2 No. 2 bed flats

—|—| waste pipes
X extractor fans

ARUN DISTRICT COUNCIL				
No.	BR	108	10	
Received				

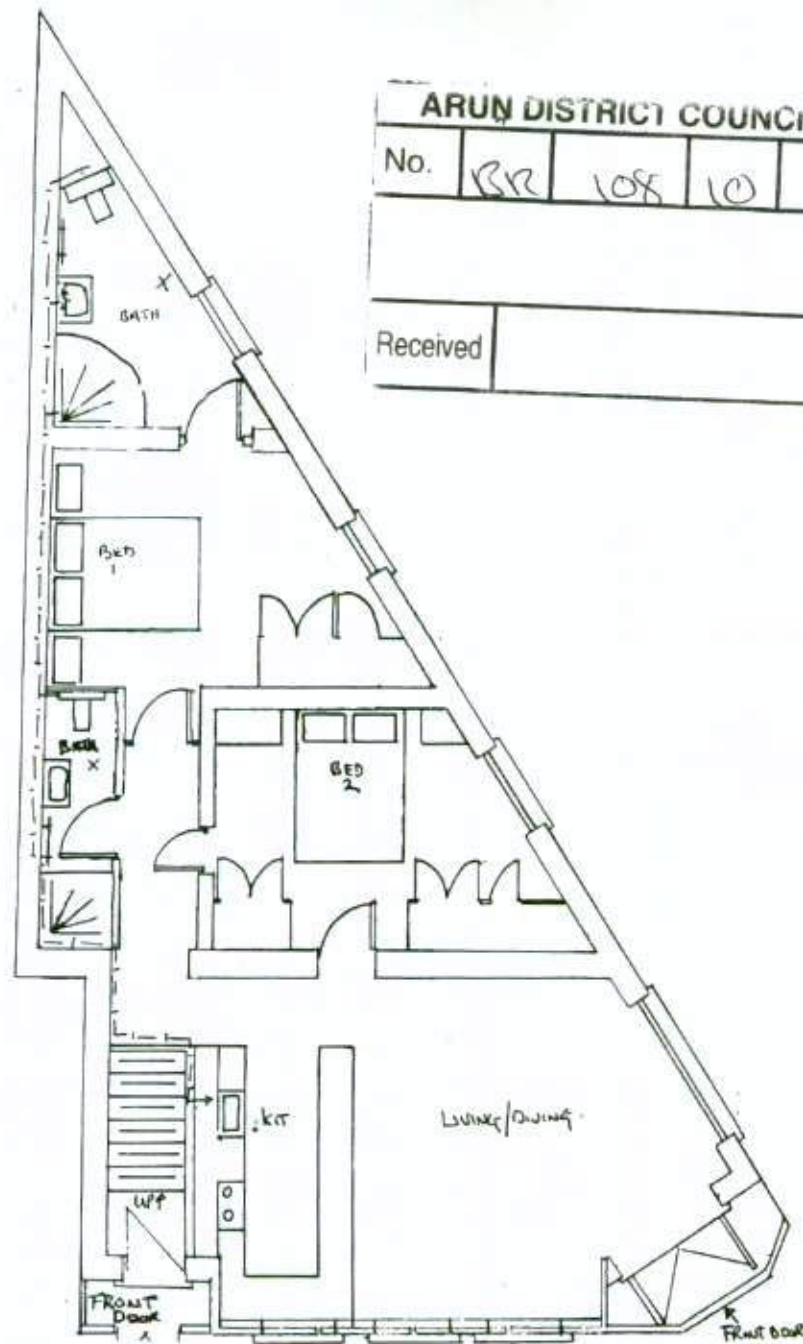

Ground floor

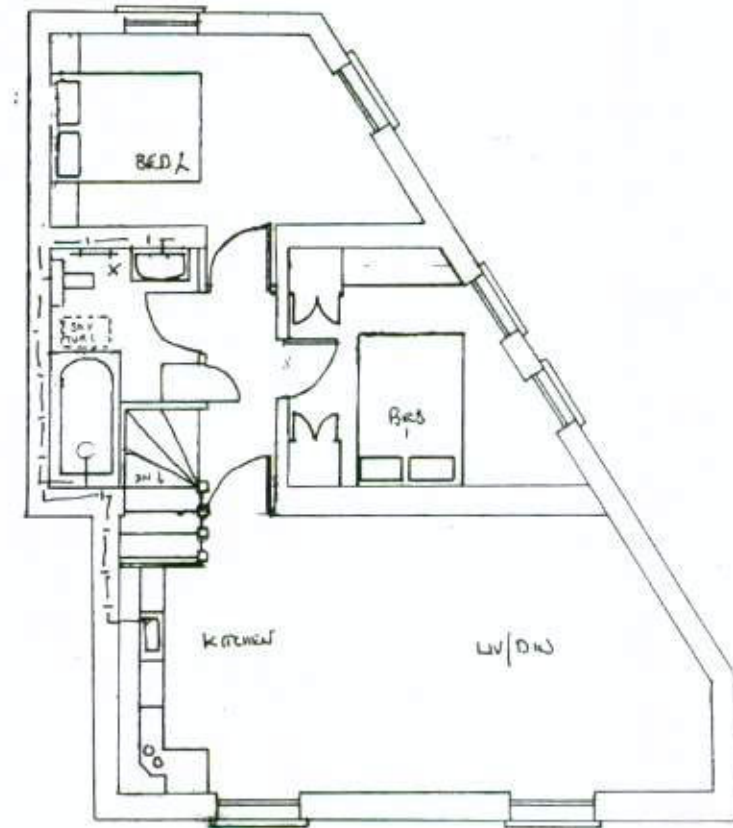

First floor