
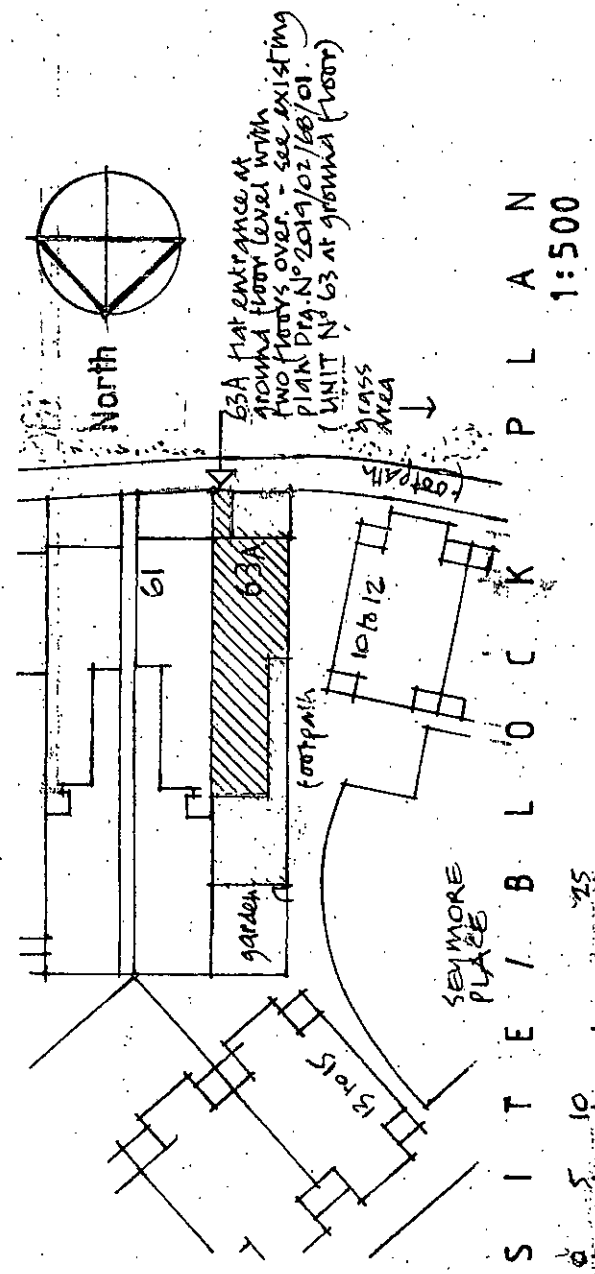
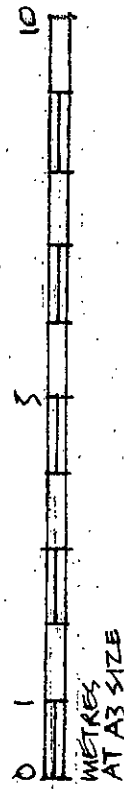


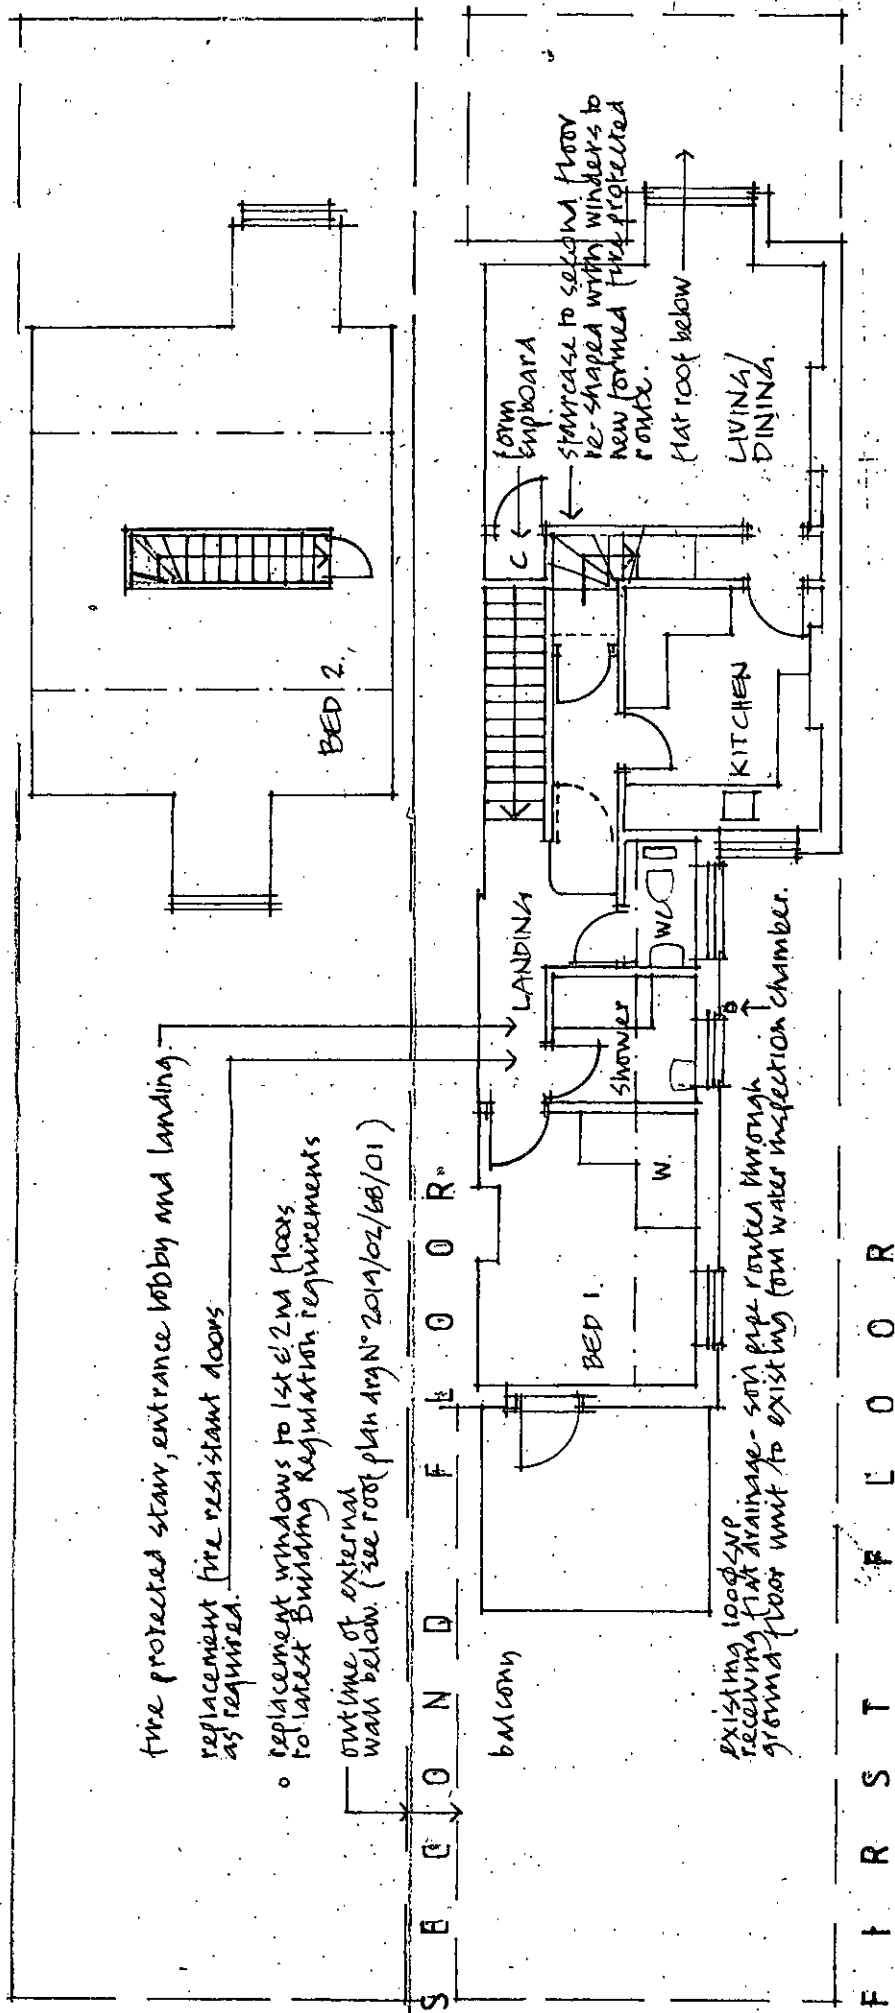

THIS DRAWING TO BE READ IN CONJUNCTION WITH
Dwg No 2019/02/68/01 E/O3

AREA NOT
92 m² (990 SQ. FT.)
excluding rear balcony

PROPOSED
ALTERATIONS
TO FLAT 63A MA
SITE/BLOCK PLAN

MAR. 2019

DRG. No

2019/02/68/02