


02 PROPOSED
AMENITIES



VIEW A
EXISTING HUT TO BE CONVERTED INTO TOILET AMENITIES



VIEW B

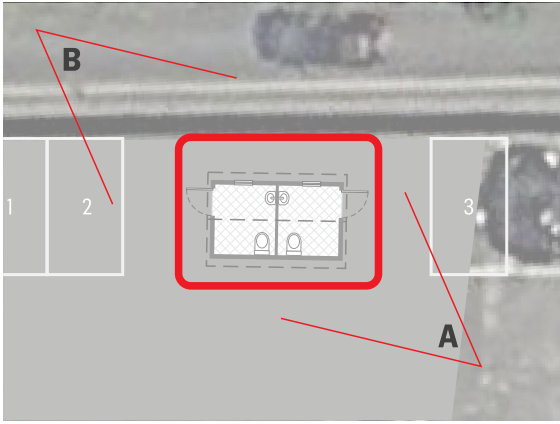


KEY PLAN
1:250 @ A3

NOTES
THIS PROPOSAL/DESIGN/MOOD BOARD IS DESIGNED TO AID PROSPECTIVE CLIENTS IN THEIR DELIBERATIONS REGARDING THE ESTABLISHMENT OF AN ADVENTURE GOLF COURSE. PROSPECTIVE CLIENTS MAY NOT REPRODUCE OR USE THIS PROPOSAL/DESIGN/MOOD BOARD FOR ANY PURPOSE OTHER THAN THOSE DELIBERATIONS WITHOUT THE WRITTEN PERMISSION OF HM ADVENTURE GOLF.


DRAWINGS ARE INDICATIVE ONLY. ALL DIMENSIONS AND LEVELS ARE TO BE CONFIRMED ON SITE PRIOR TO COMMENCEMENT OF ANY WORK. STRUCTURAL FRAME AND LOADINGS ARE TO BE CONFIRMED WITH AN ENGINEER PRIOR TO COMMENCEMENT OF ANY WORK.
ALL MEASUREMENTS INDICATED IN MILLIMETRES
ALL GOLF HOLES TO BE DDA COMPLIANT

issue	date	description	ints	auth
0	27.02.17	First Issue		tdo
A	09.04.17	Door amendments		tdo
B	11.04.17	Baby change added		tdo

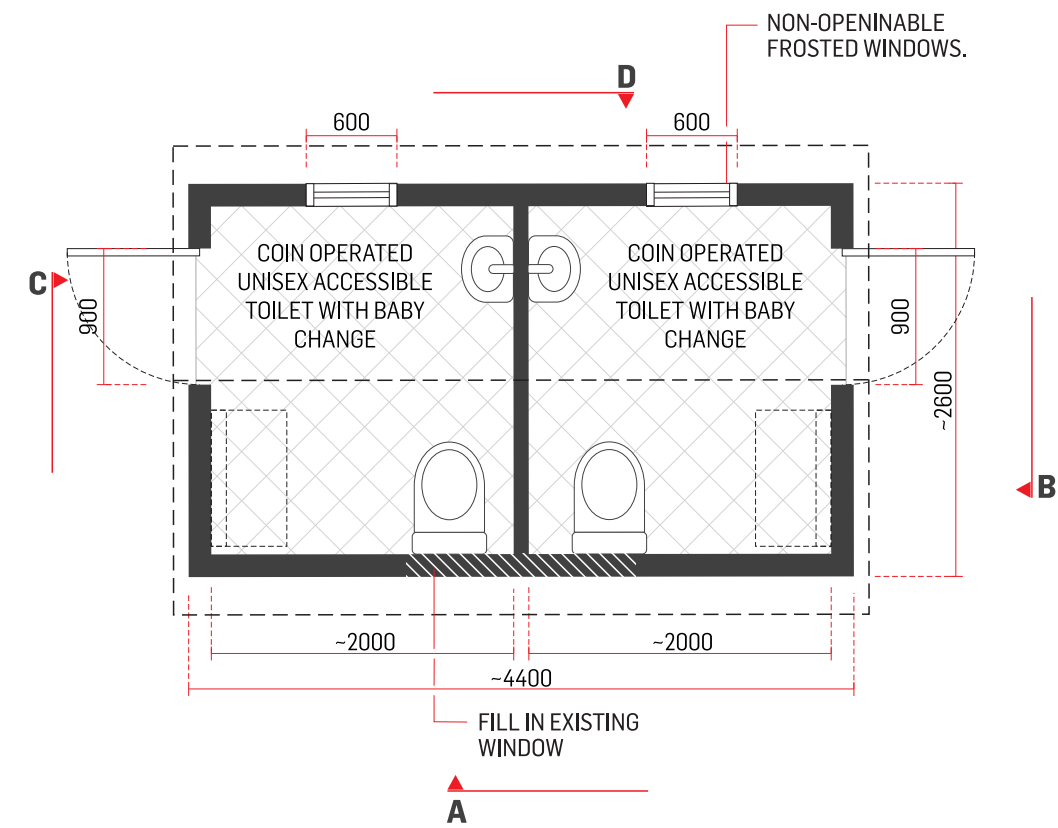


AMENITIES - DETAIL PLAN
1:50 @ A3


DIMENSIONS TO BE CONFIRMED ON SITE.
PLAN SHOWN IS INDICATIVE ONLY.
SANITARY INSTALLATIONS TO
COMPLY WITH BS 6465-1:2006+A1:2009

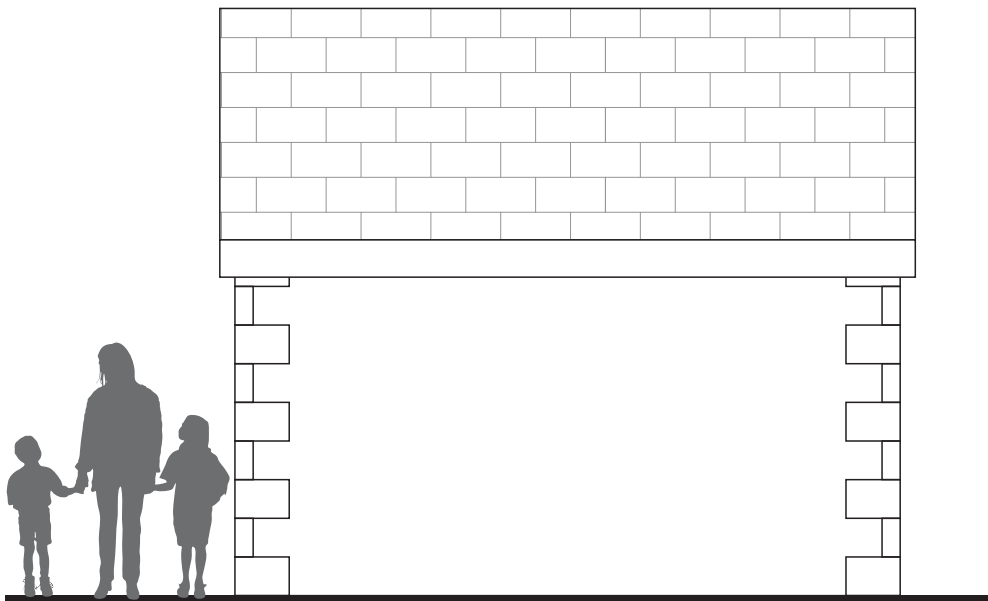


SIDE A
1:50

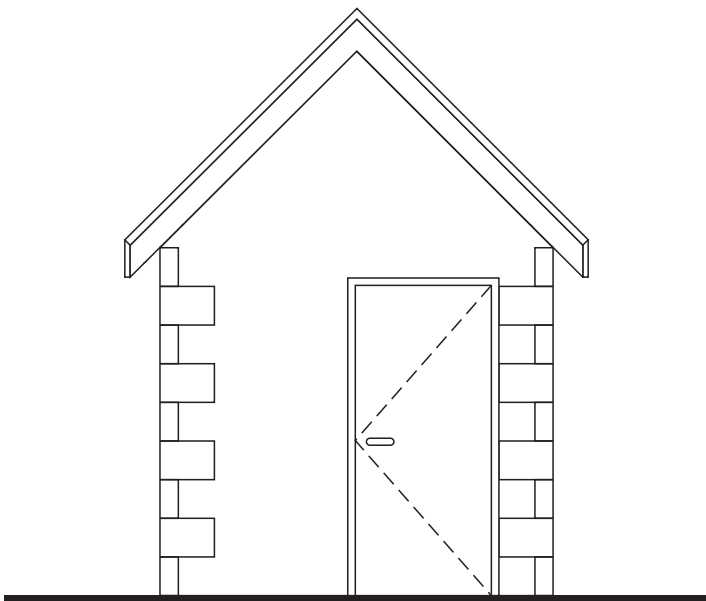

SIDE B
1:50

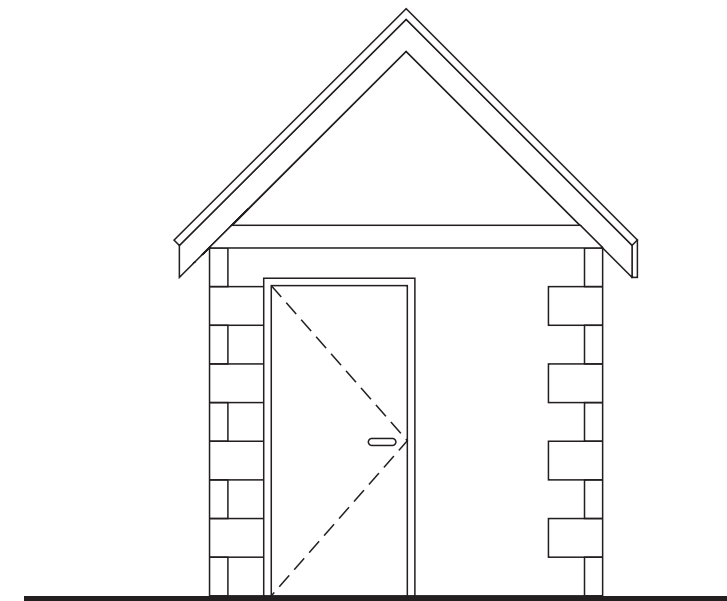

SIDE C
1:50

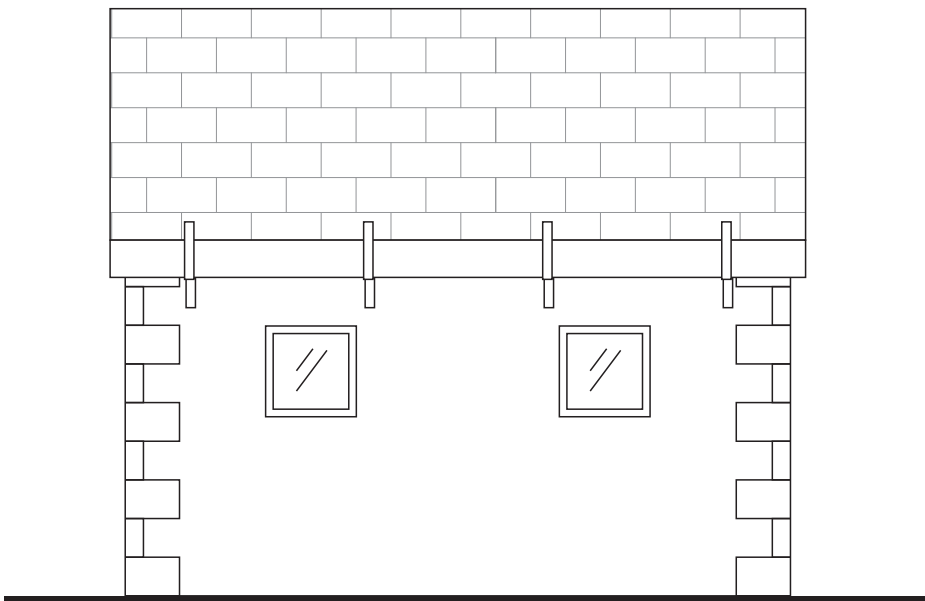

SIDE D
1:50