



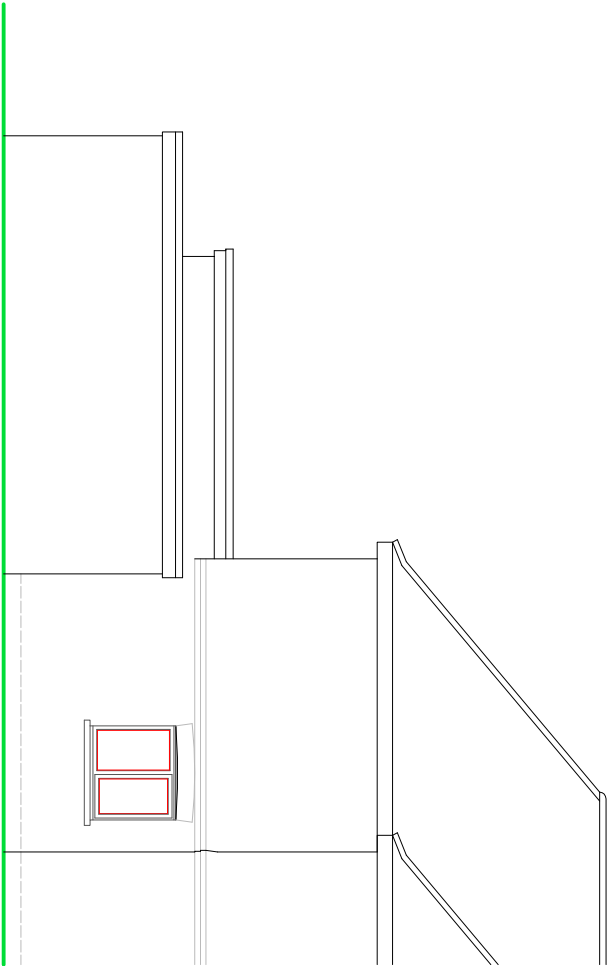


SIDE ELEVATION

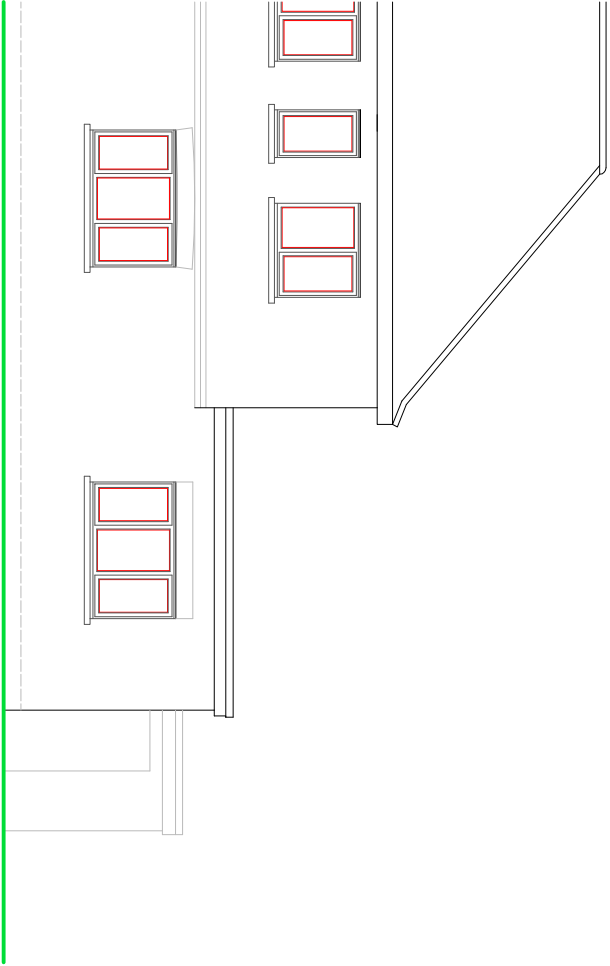

SIDE ELEVATION

NOTES

- ROOF - Interlocking concrete tiles to pitched roof and felted flat roofing to rear extension.
- WALLS - Mixture of painted render and face brickwork.
- WINDOWS/DOORS - White framed PVC double glazed units.

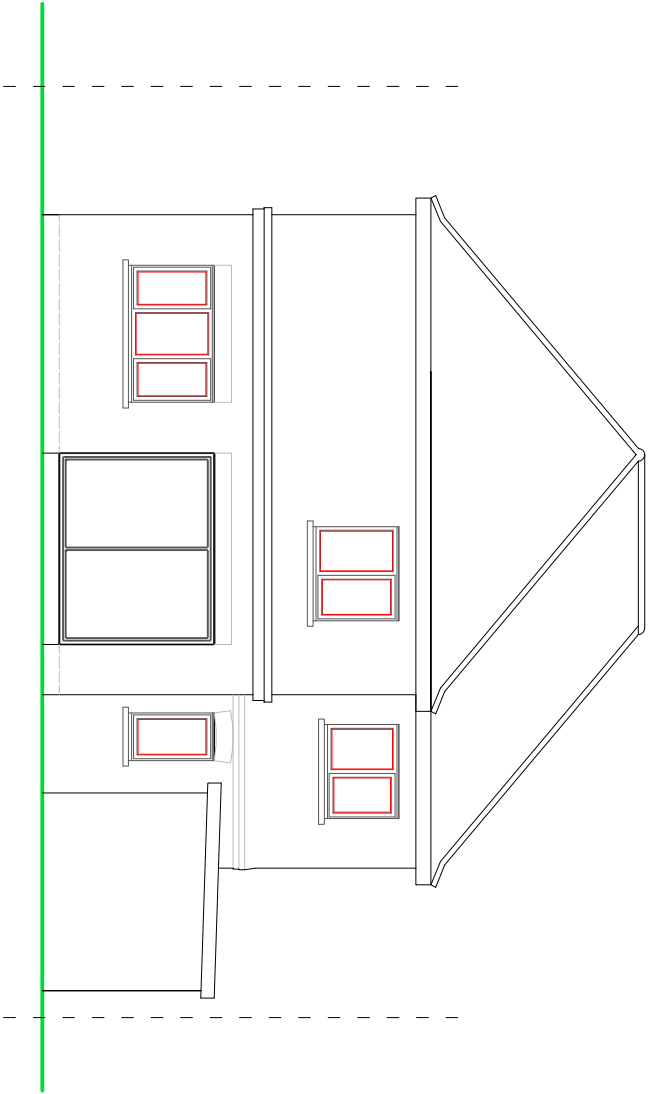

REAR ELEVATION



EXISTING ELEVATIONS

SUSSEX BUILDING CONSULTANCY LIMITED
18 MARSHALL AVENUE,
BOGNOR REGIS, WEST SUSSEX.

LABC
partner
3 NORTHGATE ROAD
BOGNOR REGIS
PO21 4JZ
TEL - (01243) 861379

SCALE - 1/100 REV - DATE - 16/04/2017