



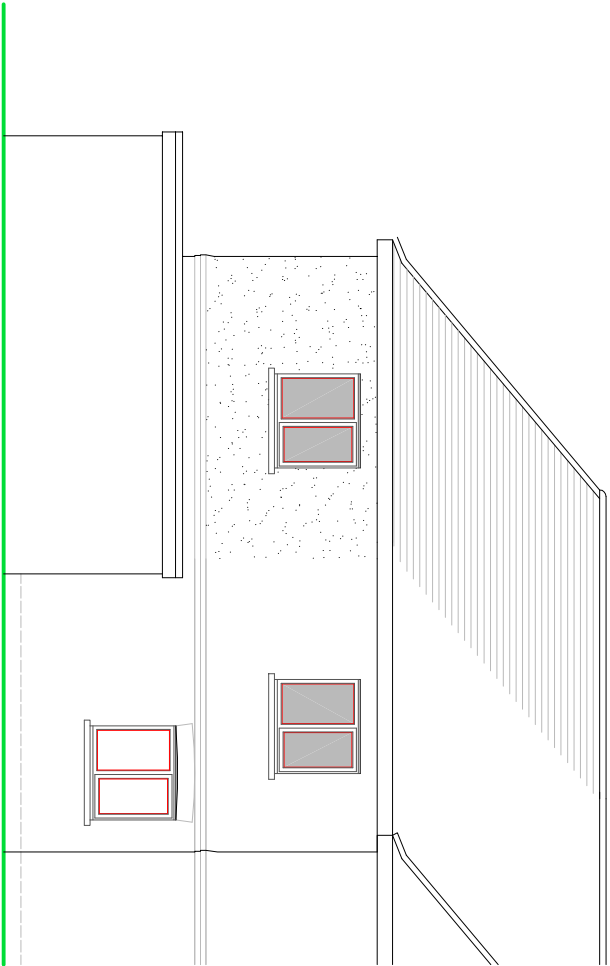

Frosted glass fitted to side facing windows.


SIDE ELEVATION

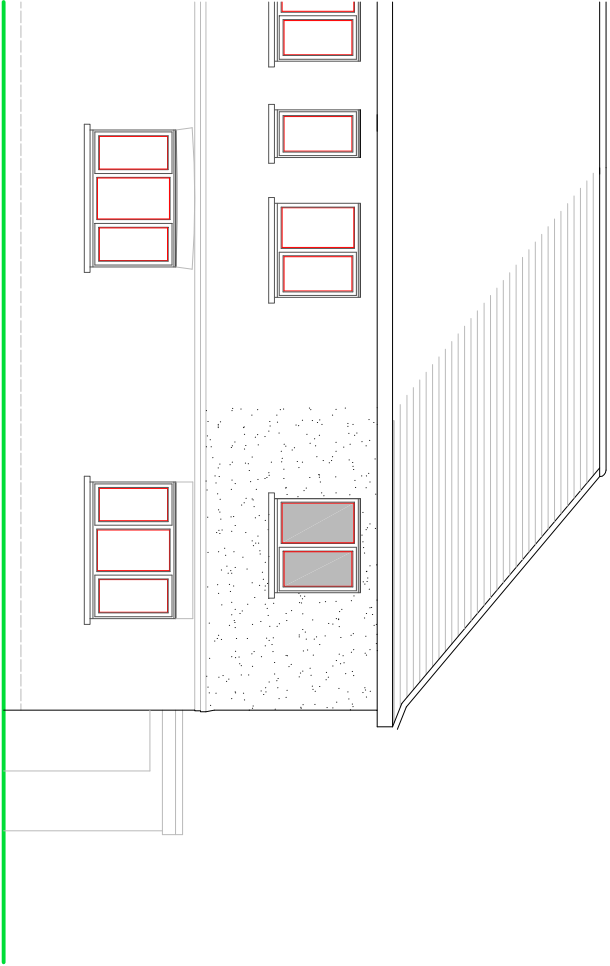

SIDE ELEVATION

NOTES

- ROOF - Interlocking concrete tiles to pitched roof to match existing.
- WALLS - Painted render and face brickwork banding detail to match existing.
- WINDOWS - White framed PVC double glazed units, obscure glass fitted to side facing windows.

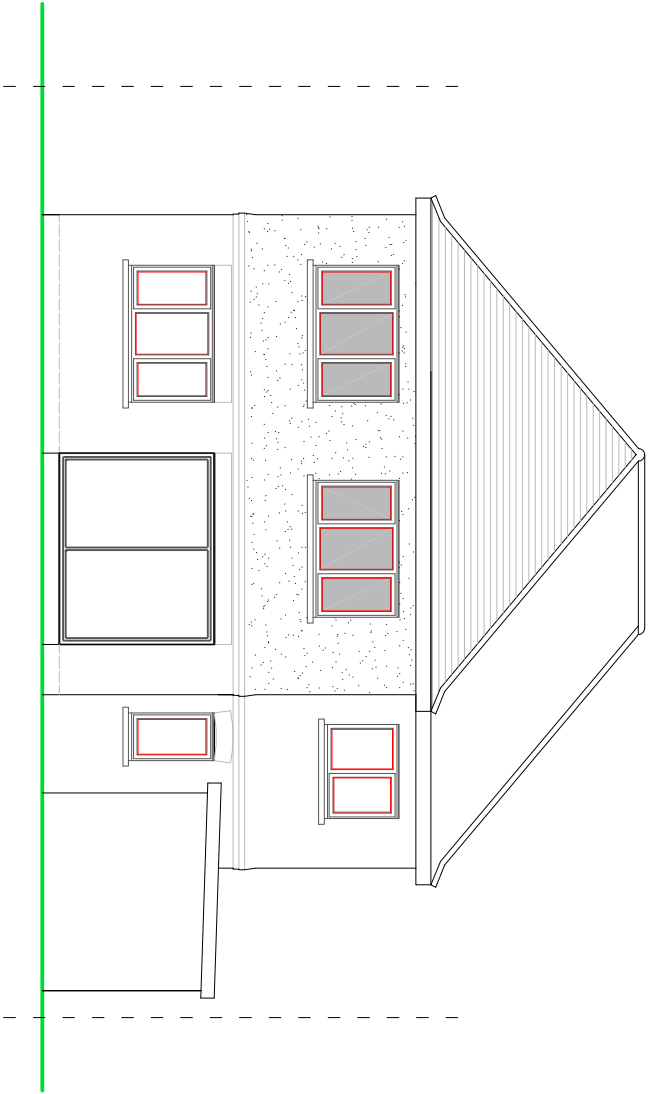

REAR ELEVATION



PROPOSED ELEVATIONS

SUSSEX BUILDING CONSULTANCY LIMITED
18 MARSHALL AVENUE,
BOGNOR REGIS, WEST SUSSEX.
SCALE - 1/100 REV - B DATE - 20/04/2017

LABC
partner
3 NORTHCOTE ROAD
BOGNOR REGIS
PO21 4JZ
TEL - (01243) 861379