




This drawing and its contents are the strict copyright of Architectura Design. No reproduction without permission. Do not scale. Written dimensions to be used where given. All dimensions and details to be checked on site. FOR PLANNING PURPOSES ONLY

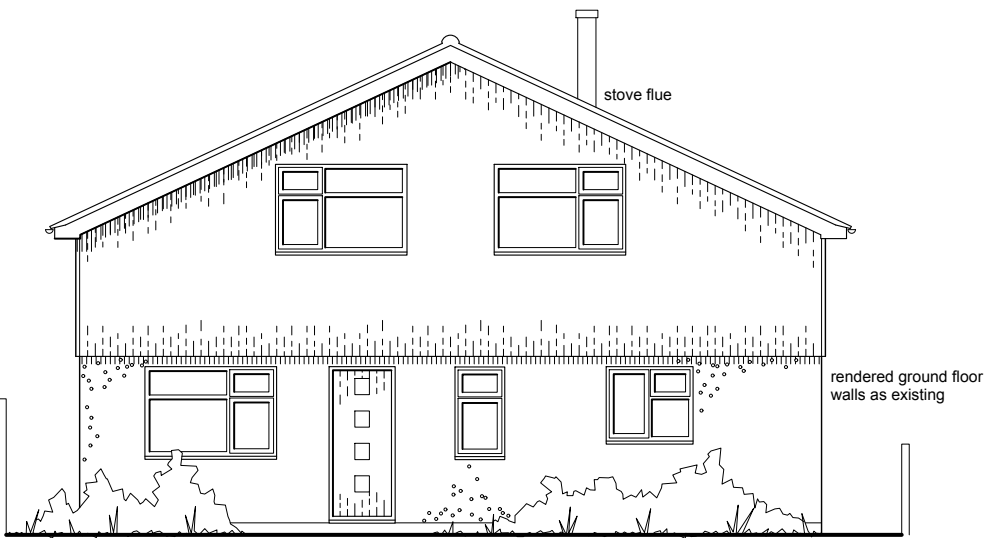


South West Elevation

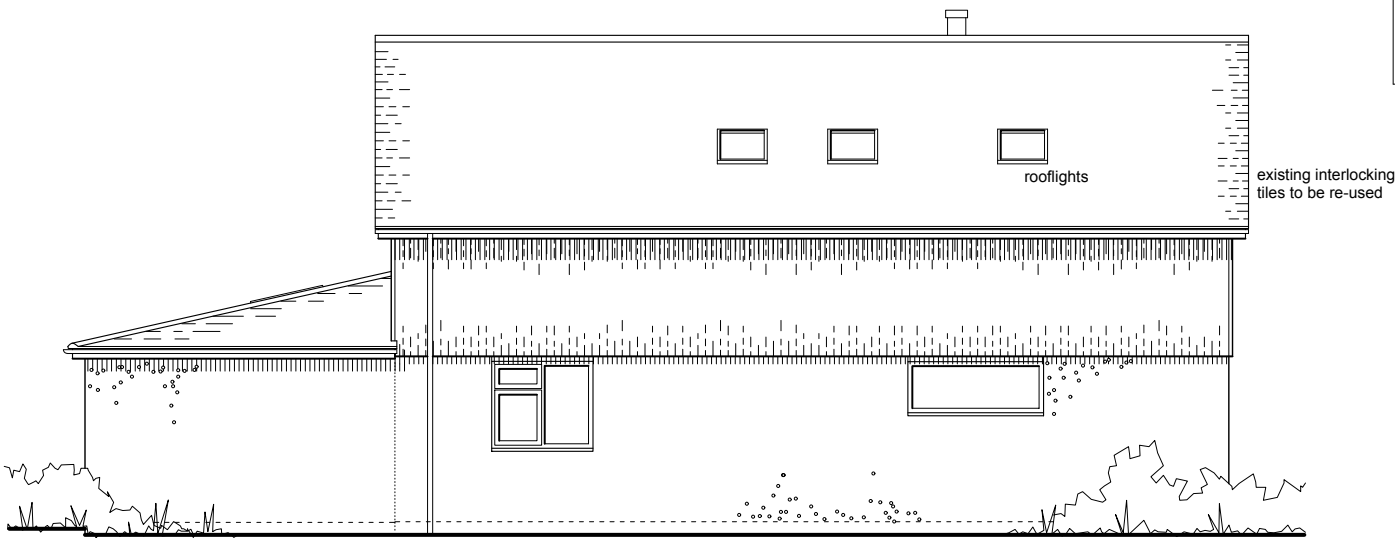


North West Elevation

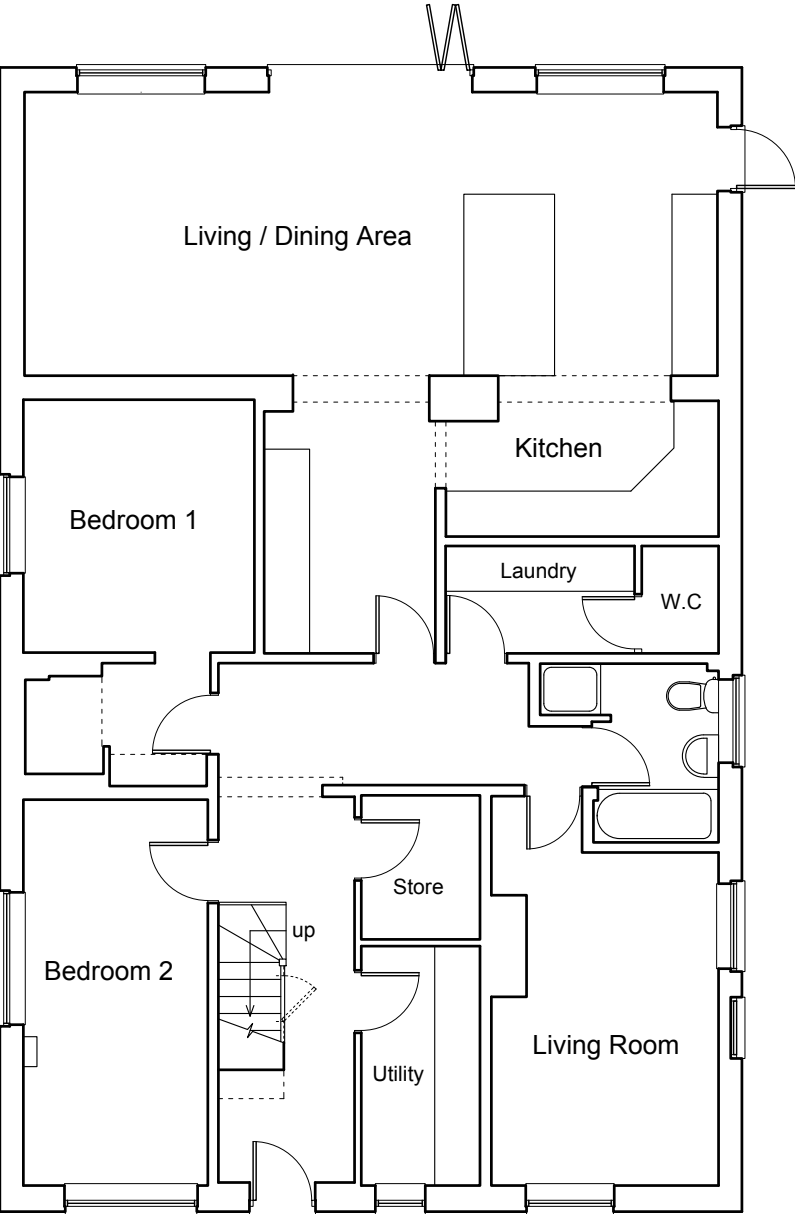


Ground Floor Plan
(unchanged)

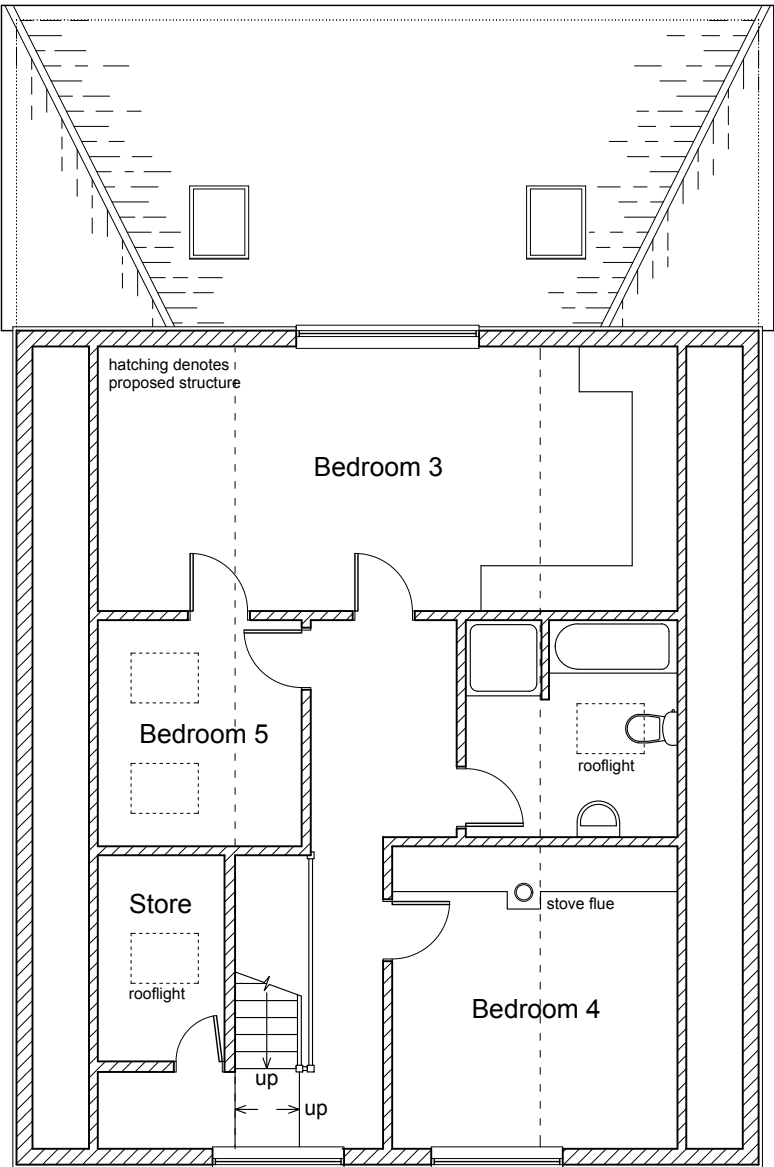

First Floor Plan

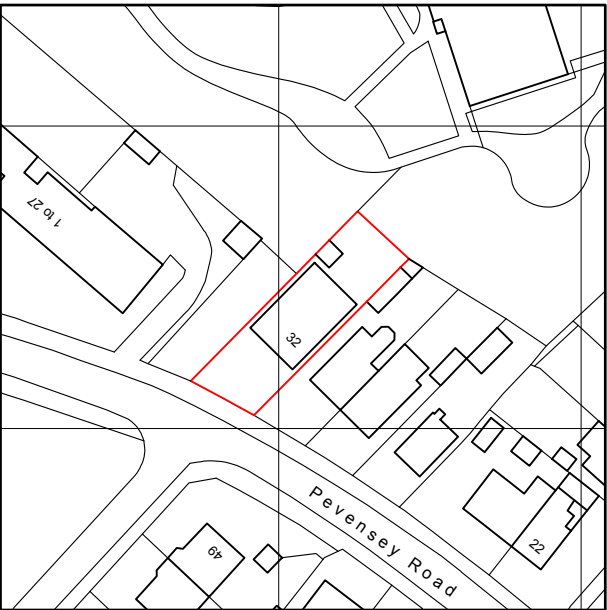

Location Plan
Scale 1 : 1250

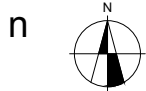

0 5 10 20 metres

Serial Number 334501
©Crown Copyright and database right 2026
Ordnance Survey Licence: OS AC0000848283
Reproduction in whole or part is prohibited
without the prior permission of Ordnance Survey

0 1 2 3 4 metres

Architectura
Architectural Design & Drawing Service

Proposed First Floor Extension
at 32 Pevensey Road, Bognor Regis
for Mr and Mrs M Osborne
Drawing P01 June 2026 Scale 1:100 / 1:1250 @ A3
Planning Drawing - Proposed Floor Plans, Location Plan & Elevations