



This drawing and its contents are the strict copyright of Architectura Design. No reproduction without permission. Do not scale. Written dimensions to be used where given. All dimensions and details to be checked on site. FOR PLANNING PURPOSES ONLY

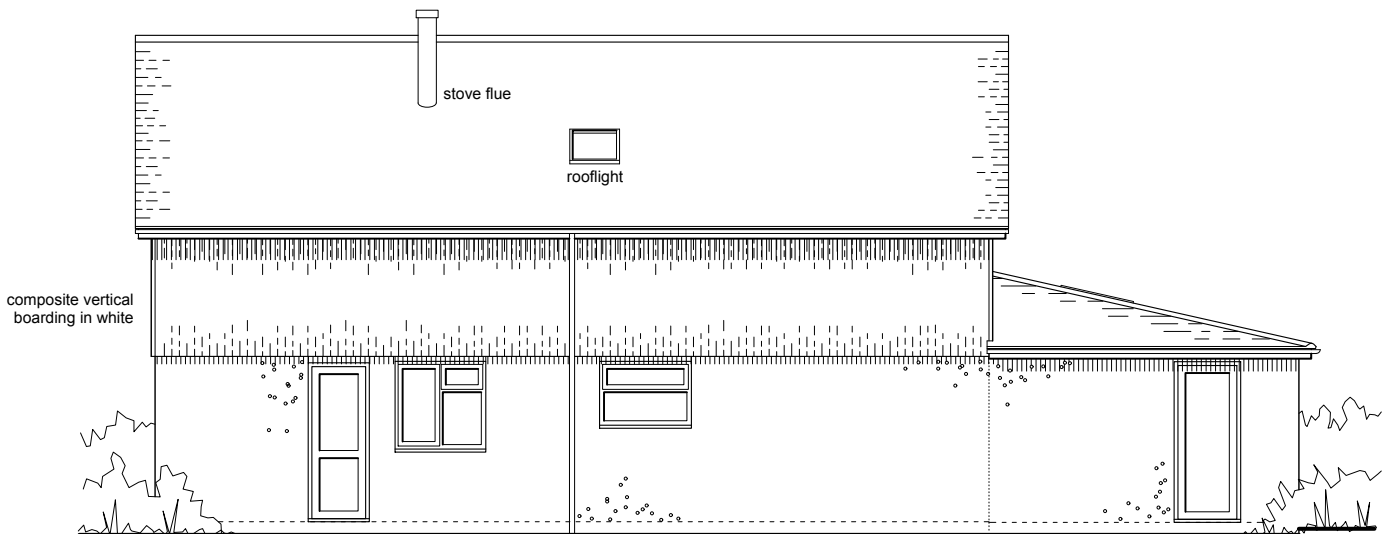


North East Elevation



South East Elevation

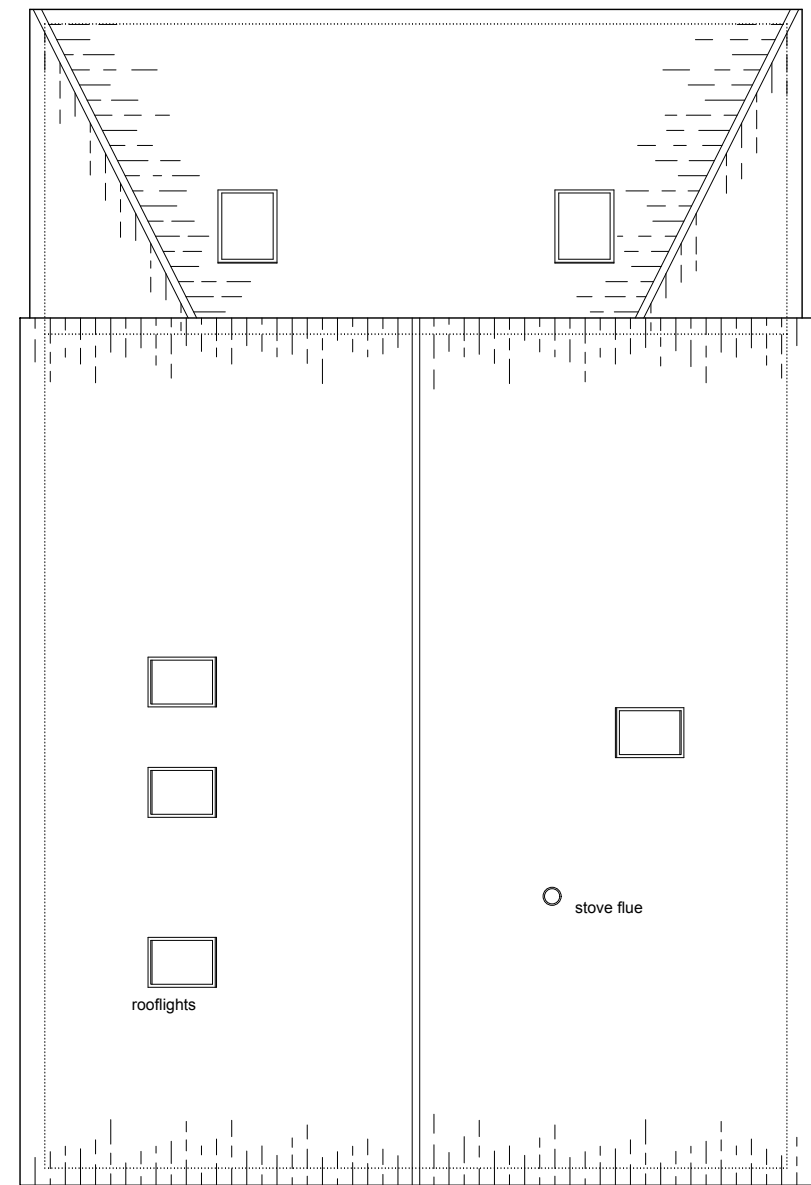

Roof Plan

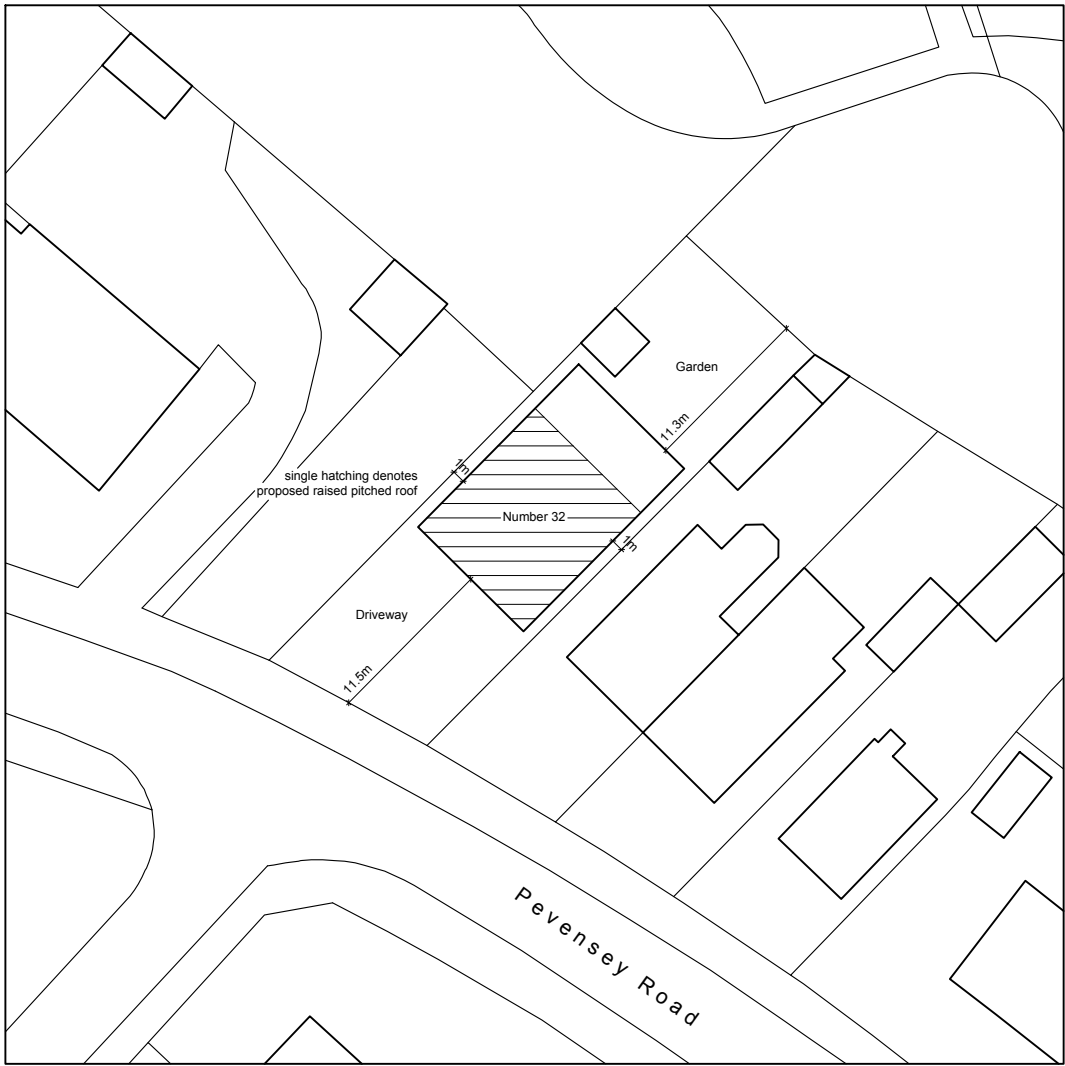

Block Plan
Scale 1 : 5 0 0

0 1 2 3 4 metres

Architectura
Architectural Design & Drawing Service

Proposed First Floor Extension
at 32 Pevensey Road, Bognor Regis
for Mr and Mrs M Osborne
Drawing P02 June 2026 Scale 1:100 / 1:500 @ A3
Planning Drawing - Proposed Roof Plan, Block Plan & Elevations