




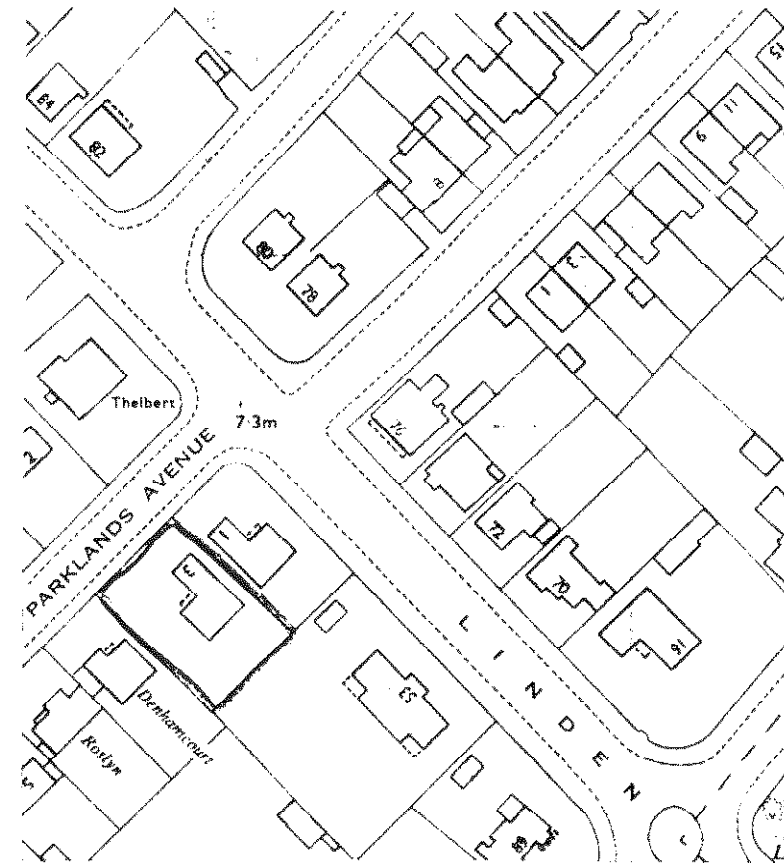

location plan
1:1250

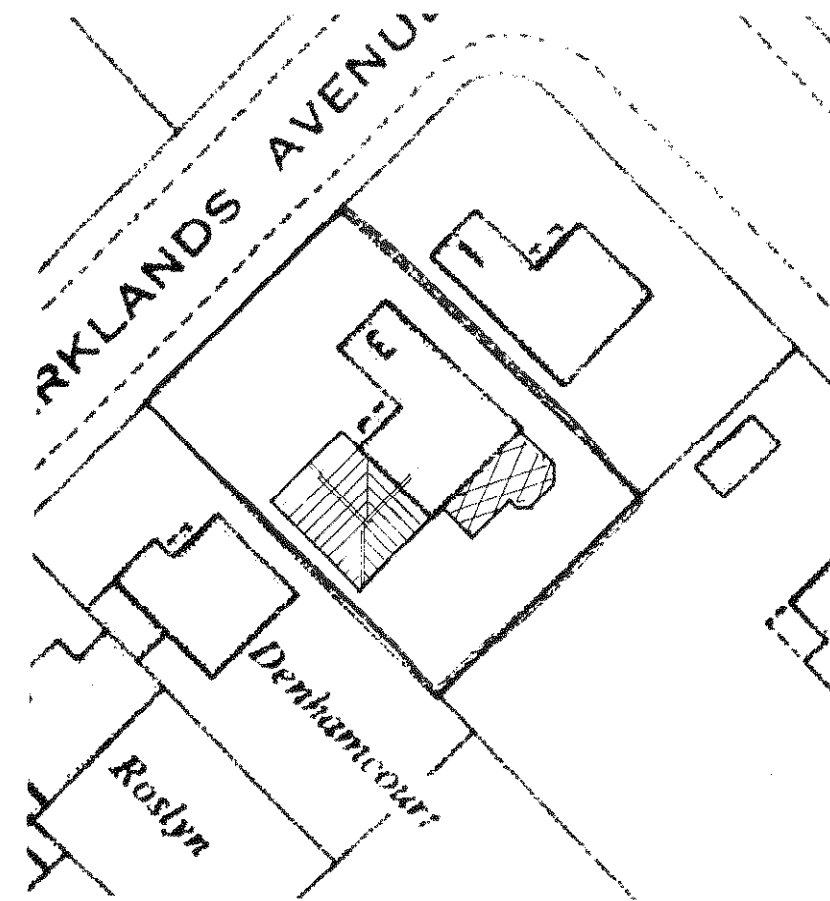

block plan
1:500

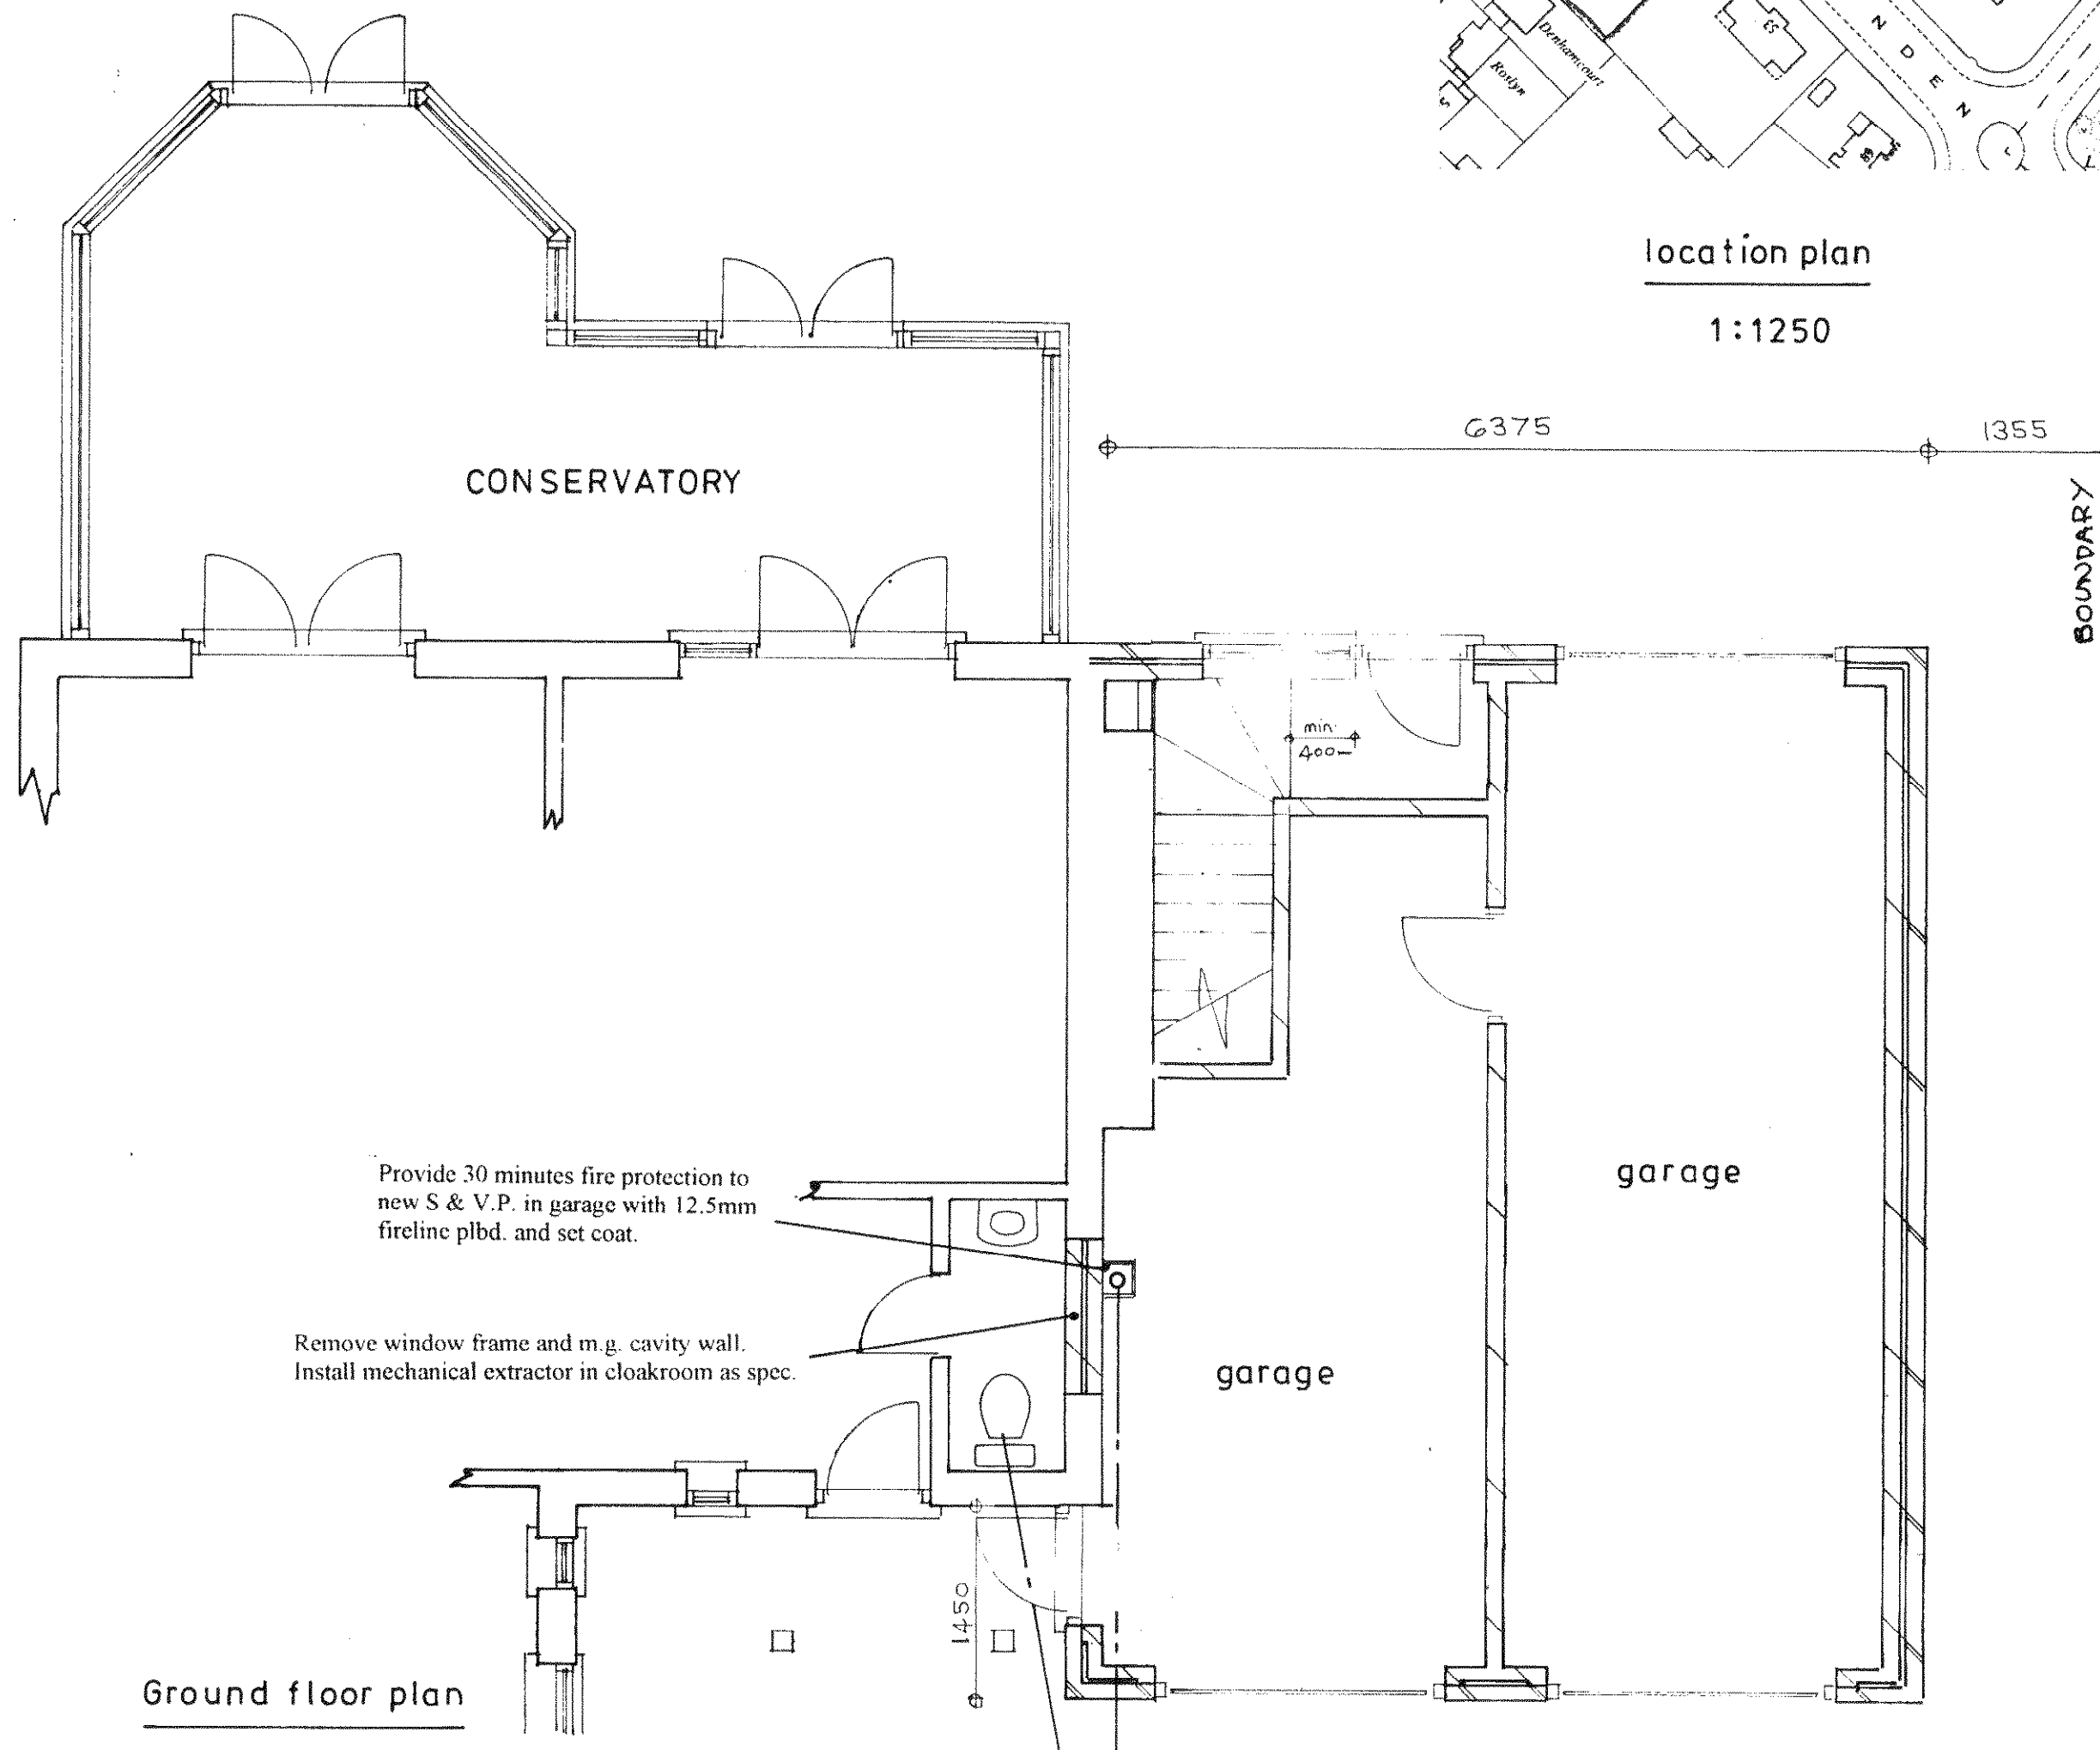

Ground floor plan
1:50

Provide 30 minutes fire protection to new S & V.P. in garage with 12.5mm fireline plbd. and set coat.

Remove window frame and m.g. cavity wall. Install mechanical extractor in cloakroom as spec.

PROPOSED TWO STOREY EXTENSION AT 3, PARKLANDS AVE., BOGNOR REGIS FOR MR. A. GREENAWAY.

No.	BR 116 09
Received	

sheet 1b of 4

Bryan Butcher
Rainbow Cottage
Nyetimber Lane
Pagham
Bognor Regis
PO21 3JX
01243 266871
07973 233442