



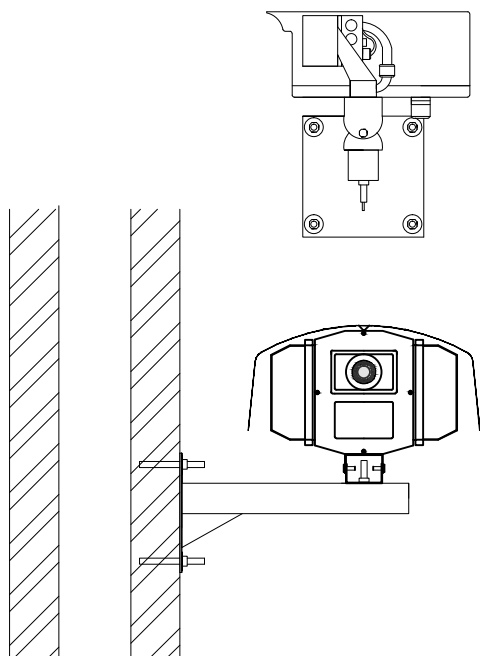

KEY FEATURES:

- The ability to capture multiple lanes of traffic with a single camera;
- An increased field of view meaning less time spent aligning cameras high reliability and read accuracy;
- No requirements for lane management in certain situations;
- A more accurate ANPR recognition engine.

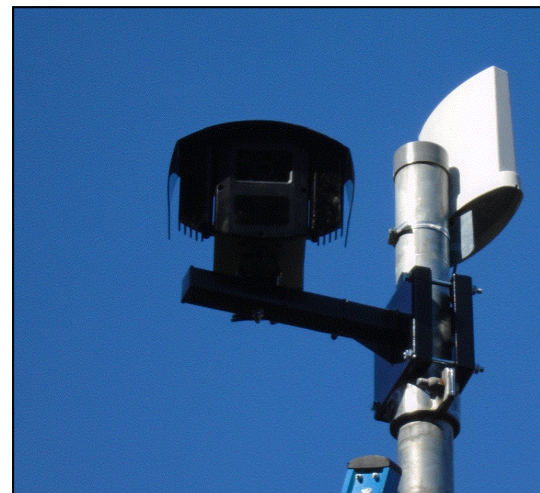

Notes:

1. Contractors to check dimensions and notify any discrepancies or errors to the company immediately.
2. Work to figured dimensions only and to be checked before commencement of work on site.
3. Do not scale off this drawing.
4. All dimensions in millimetres unless otherwise stated.

A	For Information	DAO	DAO	CL	01/06/2014
Rev	Purpose Of Issue	Dm	Ckd	App	Date

ParkingEye
car park solutions

Office Contact:
40 Eaton Avenue, Matrix Park
Buckshaw Village, Chorley,
Lancashire, PR7 7NA

Tel: 01772 450 970
Fax: 01772 450 979
Email: ops.civils@parkingeye.co.uk

Client:

ParkingEye

Project:

Standard
Details

Title:

Phantom Camera
Details

Purpose: Information	Drawn: <i>S. Long</i>	Date: 16/02/2017
Status: Information	Checked: <i>A. Beagley</i>	Date: 16/02/2017
Scale @ A4: NTS	Approved: <i>S. Long</i>	Date: 16/02/2017
Drg. No: C-0000-006	Rev: A	