


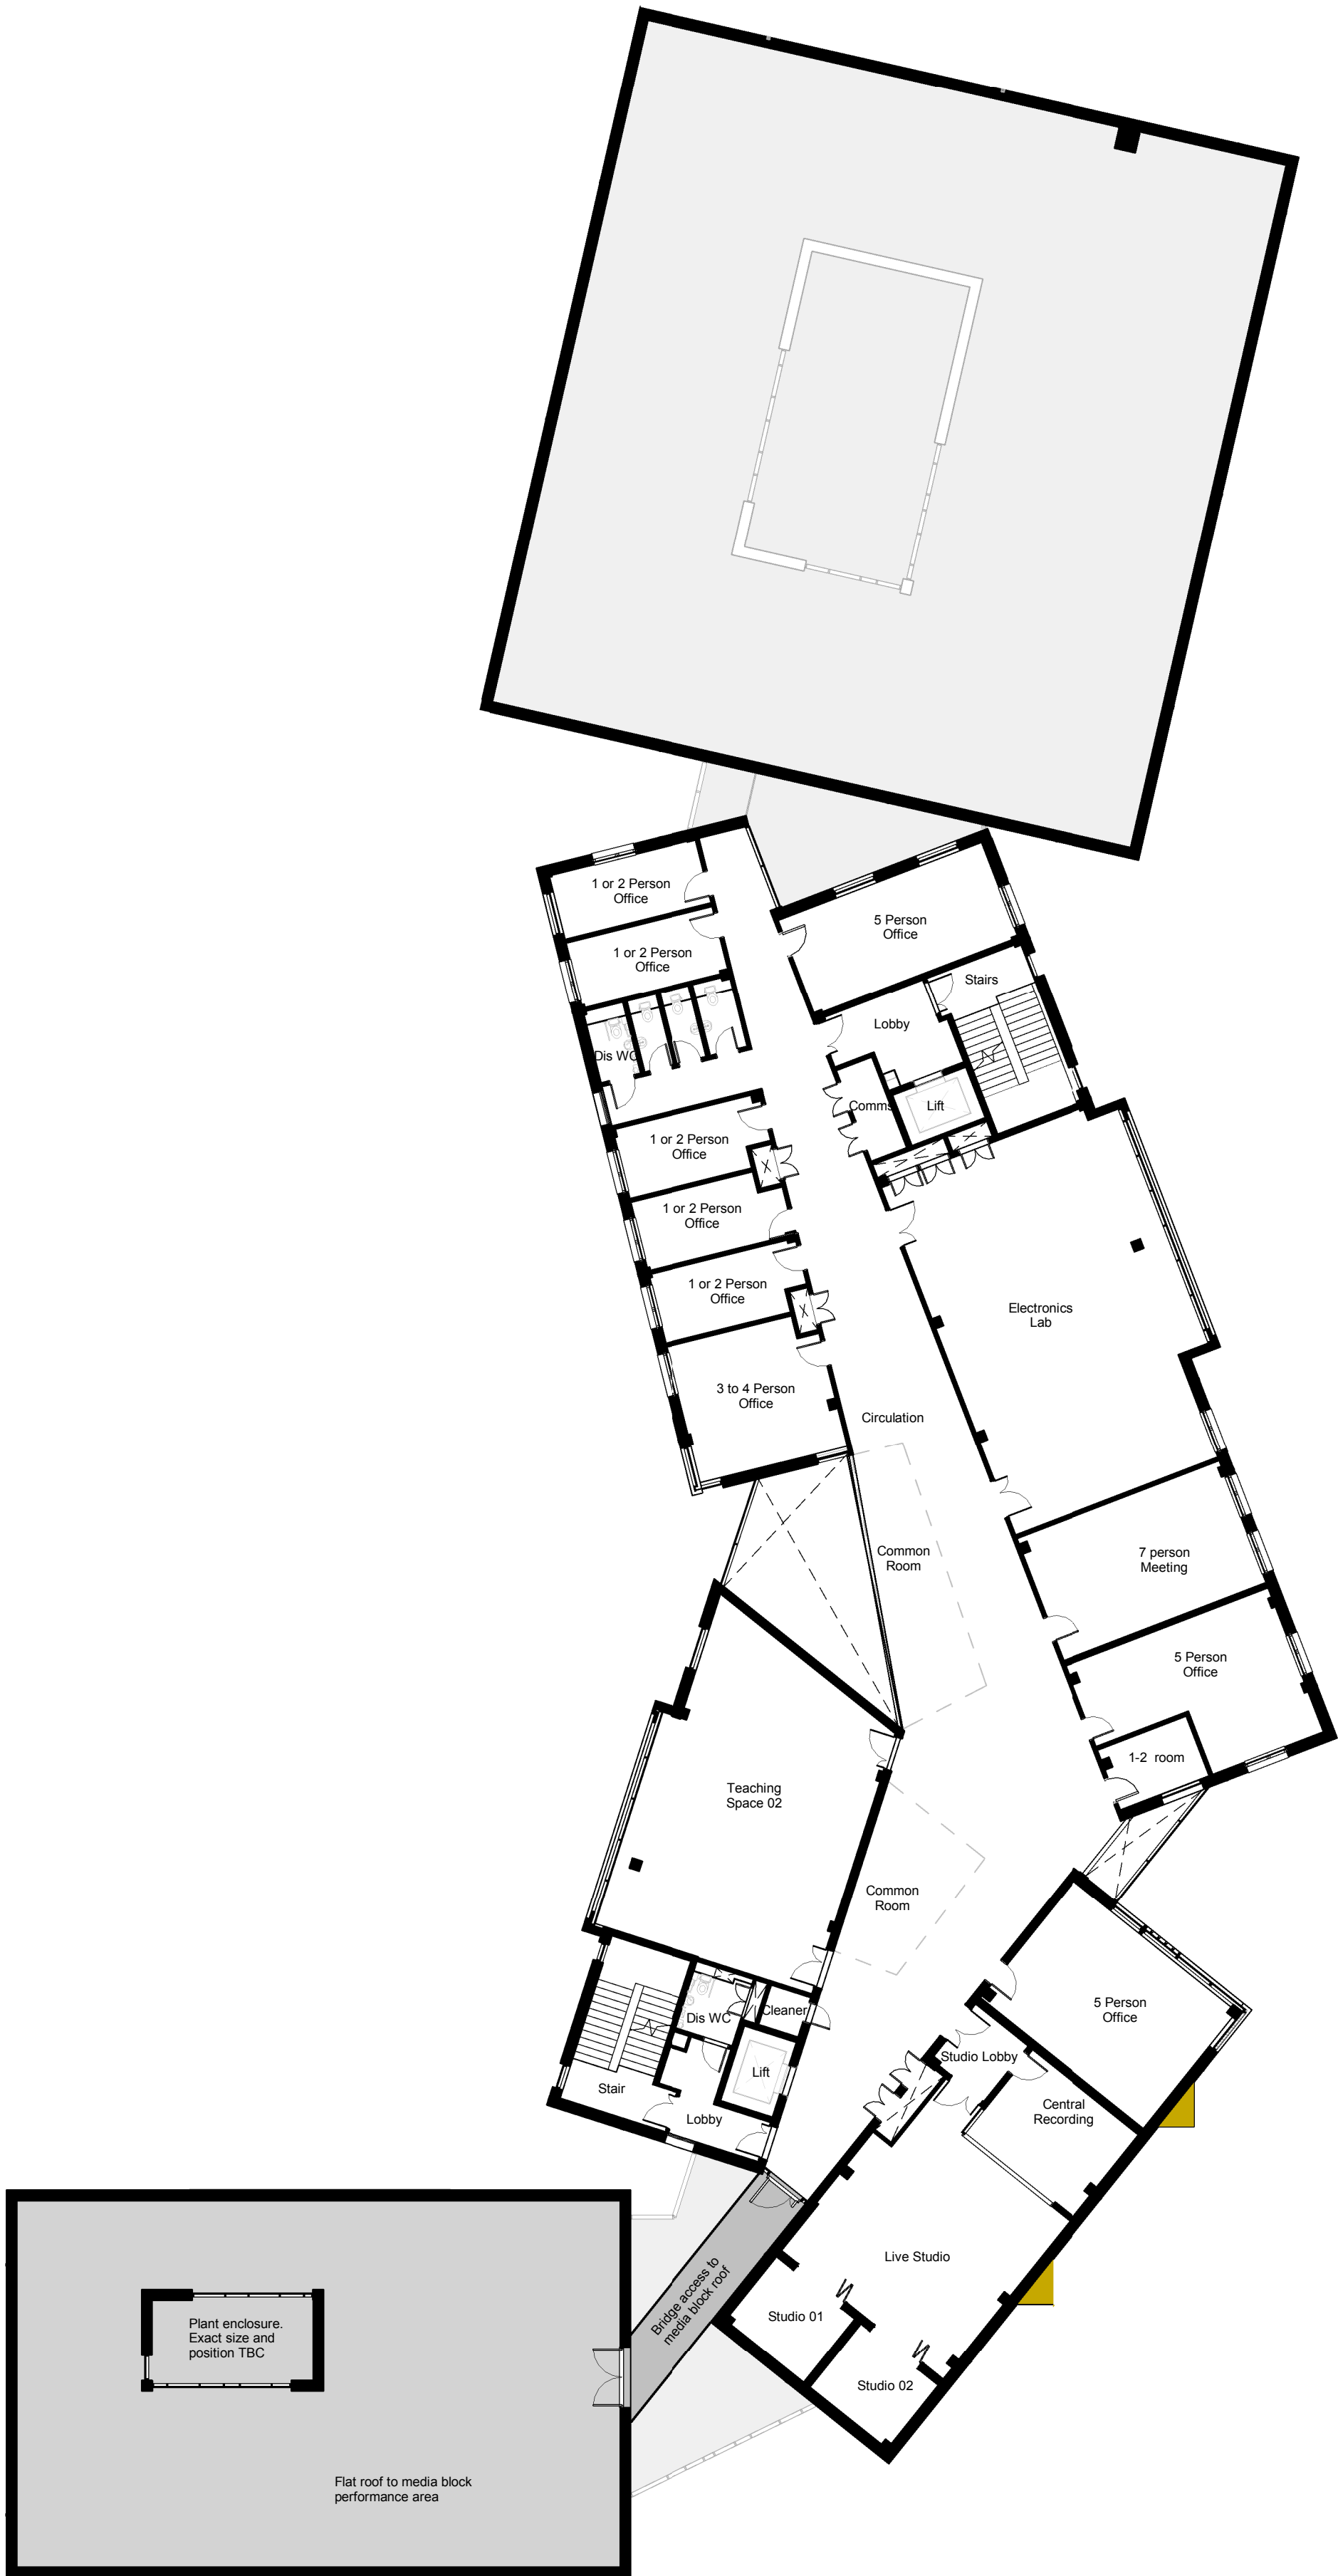

|      |     |      |     |      |
|------|-----|------|-----|------|
| date | rev | name | chk | note |
|------|-----|------|-----|------|

© Stride Treglown Limited 2015.

 **Stride Treglown**

Architecture Town Planning Interior Design Building Surveying Landscape Design Graphic Design  
Promenade House, The Promenade, Clifton Down, Bristol, BS8 3NE  
T 0117 974 3271 F 0117 974 5207 www.stridetreglown.co.uk

PROJECT  
University of Chichester Engineering and Digital Technology Park, Bognor Regis

DRAWING TITLE  
GA Plan - Third Floor

| STATUS         |                |          |            |
|----------------|----------------|----------|------------|
| PLANNING       |                |          |            |
| SCALE          | DATE           | DRAWN BY | CHECKED BY |
| 1 : 200        | 03.02.16       | WH       | HL         |
| PROJECT NUMBER | DRAWING NUMBER | REVISION |            |
| 50136          | AP_008         |          |            |

