


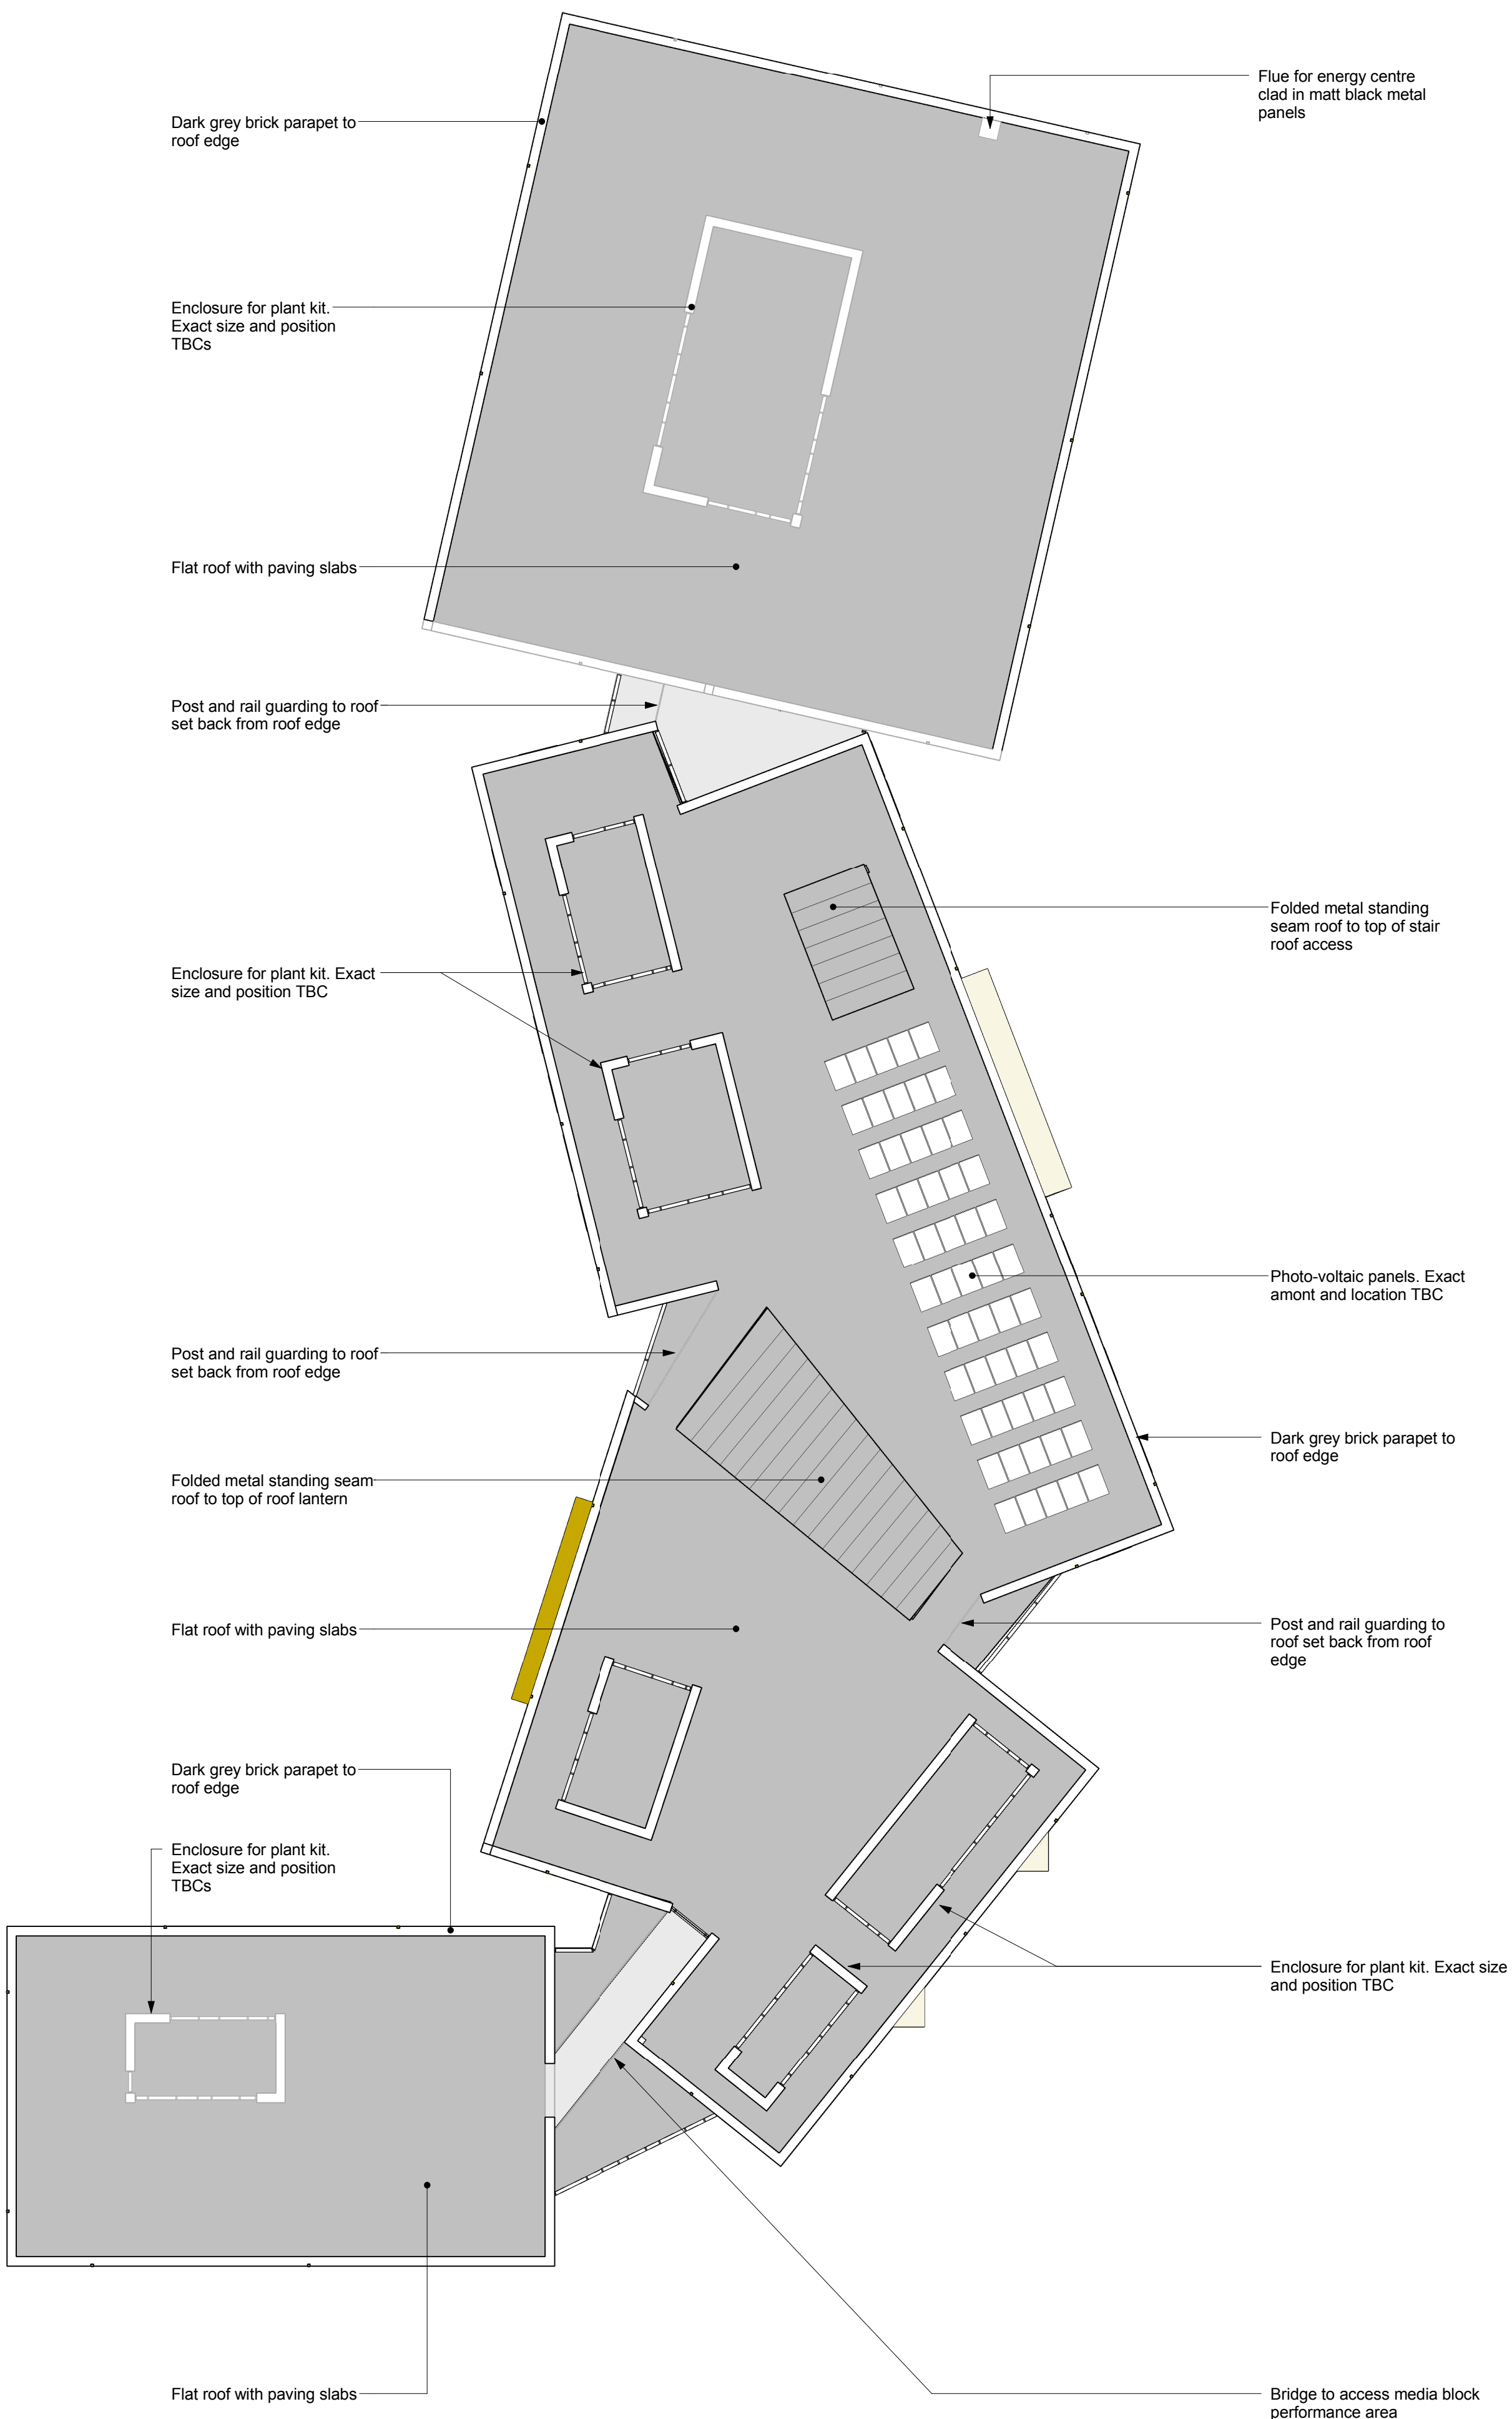

date	rev	name	chk	note

© Stride Treglown Limited 2015.

Stride Treglown

Architecture Town Planning Interior Design Building Surveying Landscape Design Graphic Design
Promenade House, The Promenade, Clifton Down, Bristol, BS8 3NE
T 0117 974 3271 F 0117 974 5207 www.stridetreglown.co.uk

PROJECT
University of Chichester Engineering and Digital Technology Park, Bognor Regis

DRAWING TITLE
GA Plan - Roof Level

STATUS			
PLANNING			
SCALE	DATE	DRAWN BY	CHECKED BY
1 : 200	03.02.16	WH	HL
PROJECT NUMBER	DRAWING NUMBER	REVISION	
50136	AP_010		

