


Responsibility is not accepted for errors made by others in scaling from this drawing. All construction information should be taken from figured dimensions only.

0mm 50mm 100mm

A1 Original Sheet Size

- Site boundary
- Ownership boundary

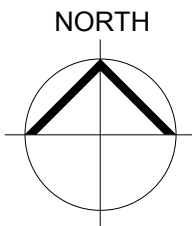

0 10 m 20 m 40 m

date	rev	name	chk	note
------	-----	------	-----	------

© Stride Treglown Limited 2015.

Stride Treglown

Architecture Town Planning Interior Design Building Surveying Landscape Design Graphic Design
Promenade House, The Promenade, Clifton Down, Bristol, BS8 3NE
T 0117 974 3271 F 0117 974 5207 www.stridetreglown.co.uk

PROJECT
University of Chichester Engineering and Digital Technology Park, Bognor Regis

DRAWING TITLE
Proposed Block Plan

PLANNING			
SCALE	DATE	DRAWN BY	CHECKED BY
1 : 500	29.02.16	WH	HL
PROJECT NUMBER	DRAWING NUMBER	REVISION	
50136	AP_003	A	

Proposed Bus Stop

Proposed cycle shelters dispersed across the scheme to serve students and staff.

Section of existing listed wall to be demolished to create route through from existing campus. Separate listed building consent application to be submitted.

Proposed Block A & B (Phase 1)

Proposed Block D (Phase 2)

Proposed Block C (Phase 2)

Proposed culverts to link new campus with existing site.

Proposed area for potential future expansion of EDTP Building

Proposed Out-buildings for EDTP Building

Proposed EDTP Building

FELPHAM WAY 2.5m

UPPER BOGNOR ROAD

BM 4.00m

2.5m

1.8m