

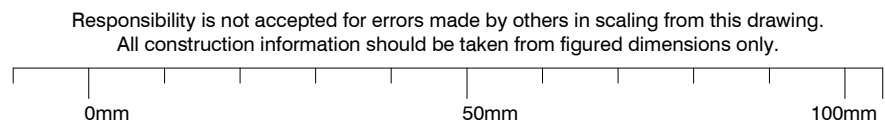


Key Plan:

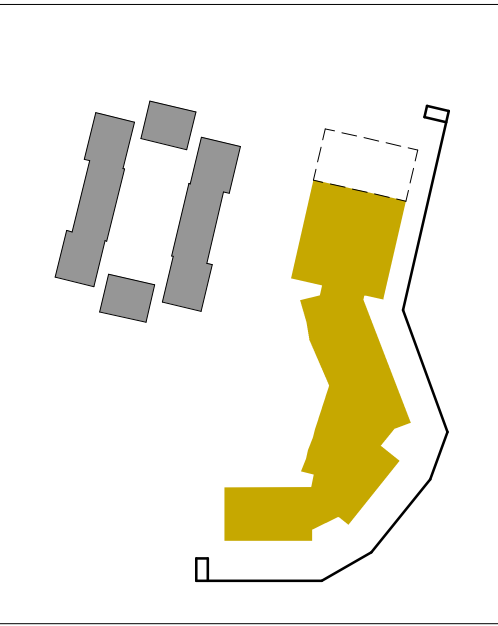

Colours and patterns are indicative only.
Sizes and positions of trees are indicative only. Please see landscape drawings for further detail.

- Dark grey brick
- Textured dark grey brick
- Flint
- Solid gold coloured metal panel
- Perforated gold coloured metal panel
- Glazing
- Back painted glass spandrel panel
- Open coursed brick panels over windows
- Gold coloured metal bead concealing vertical movement joint

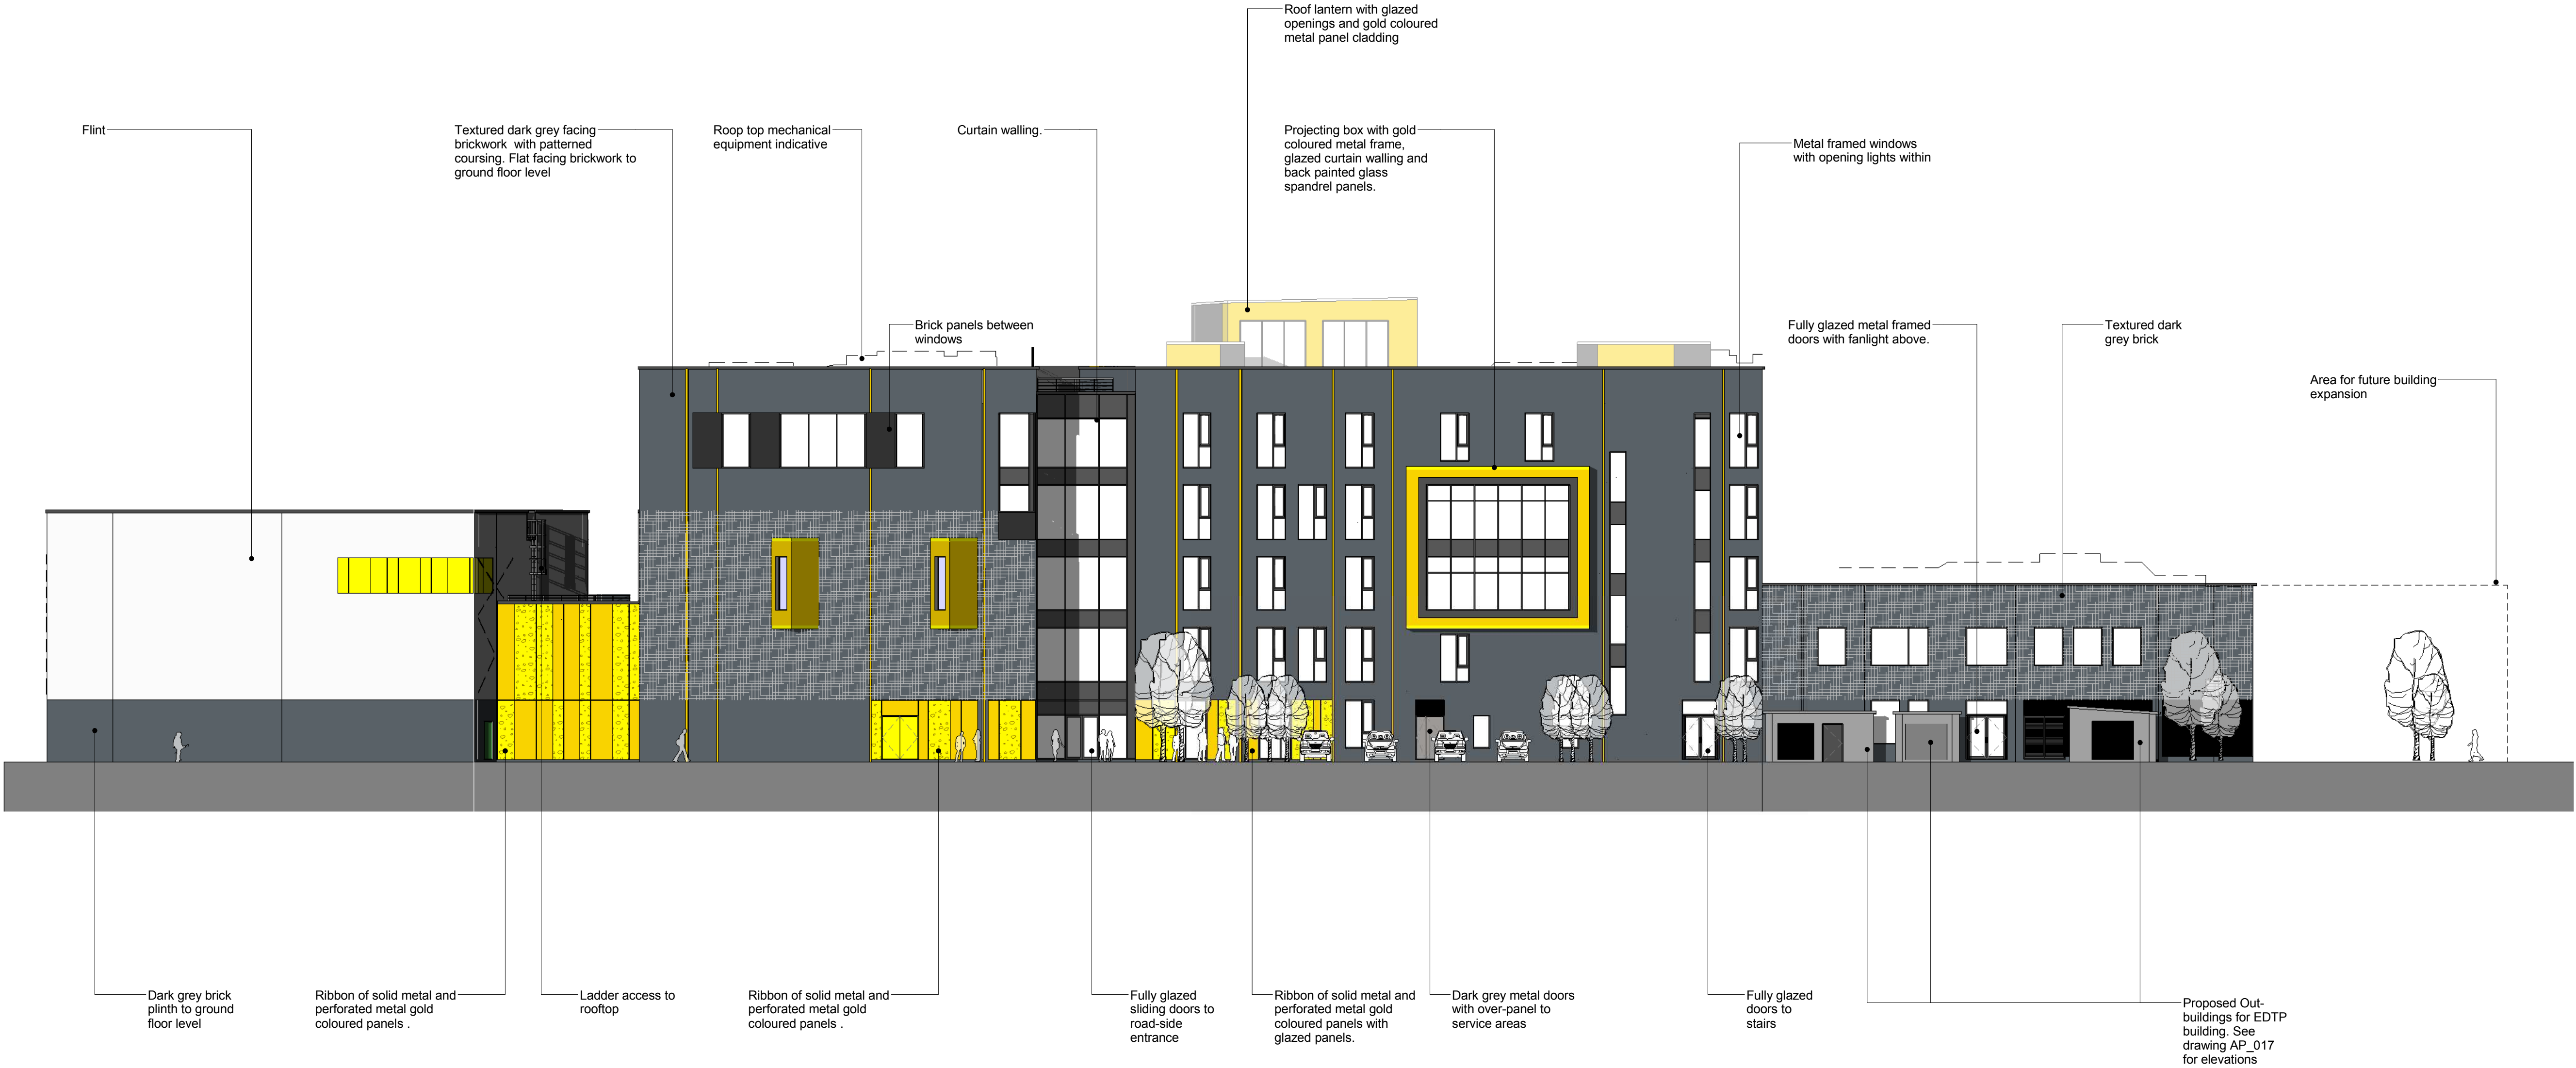

B	21/04/2017		
STATUS	REV	DATE	DESCRIPTION
PROJECT TEAM			



CONSULTANT

STRIDE TREGLOWN

stridetreglow.com	Southampton
CLIENT NAME	ORIGINATOR NO
University of Chichester	50136

PROJECT
Engineering and Digital Technology Park
University of Chichester
Bognor Regis Campus
Felpham Way
PO22 8QT

DRAWING TITLE
East Elevation

SUITABILITY STATUS	As indicated @ A1
PL Planning	
PROJECT ORIGINATOR ZONE LEVEL TYPE ROLE CLASS NUMBER	REVISION
50136-AP_012	B