


Key Plan:

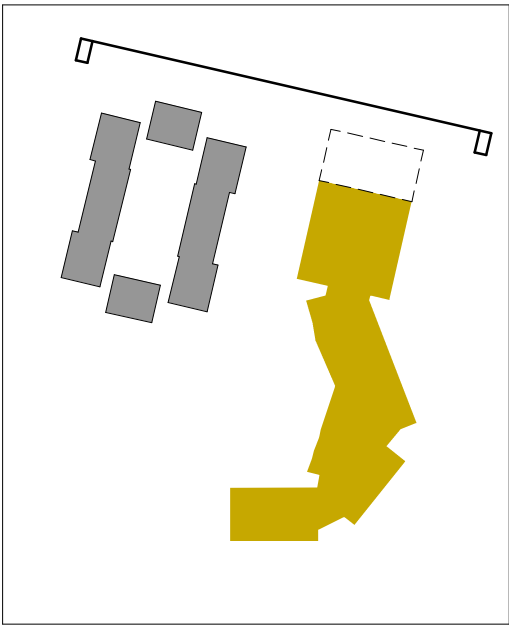

Responsibility is not accepted for errors made by others in scaling from this drawing.
All construction information should be taken from figured dimensions only.

0mm 50mm 100mm

- Dark grey brick
- Textured dark grey brick
- Flint
- Solid gold coloured metal panel
- Perforated gold coloured metal panel
- Glazing
- Back painted glass spandrel panel
- Open coursed brick panels over windows
- Gold coloured metal bead concealing vertical movement joint



A 21/04/2017

STATUS	REV	DATE	DESCRIPTION
PROJECT TEAM			



CONSULTANT

STRIDE TREGLOWN

© Stride Treglown Limited 2015

stridetreglown.com Southampton

CLIENT NAME ORIGINATOR NO

University of Chichester 50136

PROJECT

Engineering and Digital Technology Park
University of Chichester
Bognor Regis Campus
Felpham Way
PO22 8QT

DRAWING TITLE

North Elevation

SUITABILITY STATUS PL Planning As indicated @ A1

PROJECT | ORIGINATOR | ZONE | LEVEL | TYPE | ROLE | CLASS | NUMBER

50136-AP_013 A