

KEY

- ① Off White Textured Wall as Existing
- ② Glazing Window above Signage Fascia as Existing
- ③ Illuminated Fascia signage as Existing
- ④ Opening Hours Plate as Existing
- ⑤ Letter Box as Existing
- ⑥ Branding Manifestation as Existing
- ⑦ Main Entrance Double Door as Existing
- ⑧ Dark Textured Surface as Existing
- ⑨ Night Safe as Existing
- ⑩ ATM Machine as Existing
- ⑪ Entrance Door to Flats above as Existing
- ⑫ Intercom System for Flats as Existing
- ⑬ Hanging Projection Sign as Existing

NOTE
This drawing has been prepared from historical information that cannot be guaranteed accurate
Responsibility is not accepted for errors made by others in scaling from this drawing. All construction information should be taken from figured dimensions only.

All dimensions should be checked on site prior to the manufacture of any components

HATCHING

- | | | | |
|--|--|--|-----------------------------|
| | New Secure partition wall | | Antico Stone |
| | New Fire Resistant Secure Partition wall | | Antico Steamed Ash Flooring |
| | New Fire Resistant Partition wall | | Barrier matting |
| | Book Room Secure wall | | 2008 Hard Flooring 1200x600 |
| | Existing Partition wall | | 2008 Hard Flooring 600x300 |
| | Solid wall | | Area not in scope |
| | Dry Lining | | |


NOTE: No services should pass through or over the Boxes & Parcels room

NOTE: No sprinklers to be located in the Corrnrs room

BUILDING DEMISE INDICATION



SCALE

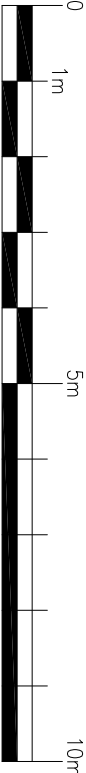

DATE : REV : DRAWN : CHECKED : NOTES :

AEGIS design
22D Leathermarket St
Southwark, London
SE1 3HP
Tel 020 3394 2930
studio@aeigisdesign.uk.com

Project

BOGNOR REGIS HIGH ST

17 HIGH STREET
BOGNOR REGIS, WEST SUSSEX
PO21 1RL
PIM No.13112



Drawing Title

FRONT ELEVATION
AS EXISTING
REFRESH 2012

Branch Sort Code		Branch ID	Supplier Project No	
20-20-62		06	A0940	
Scale	Drawn	Checked	Date	
1:100@A3	IB	AG	12.10.2010	
Drg.No	A0940_121		Revision	
Barclays FM Project No.				