


NOTES


ROOF - Plain tiles to pitched roof.

WALLS - Mixture of face brick with Marley Eternit Cedral Weatherboard (sand colour) above and some painted render.


WINDOWS/DOORS - White PVC framed double glazed units.

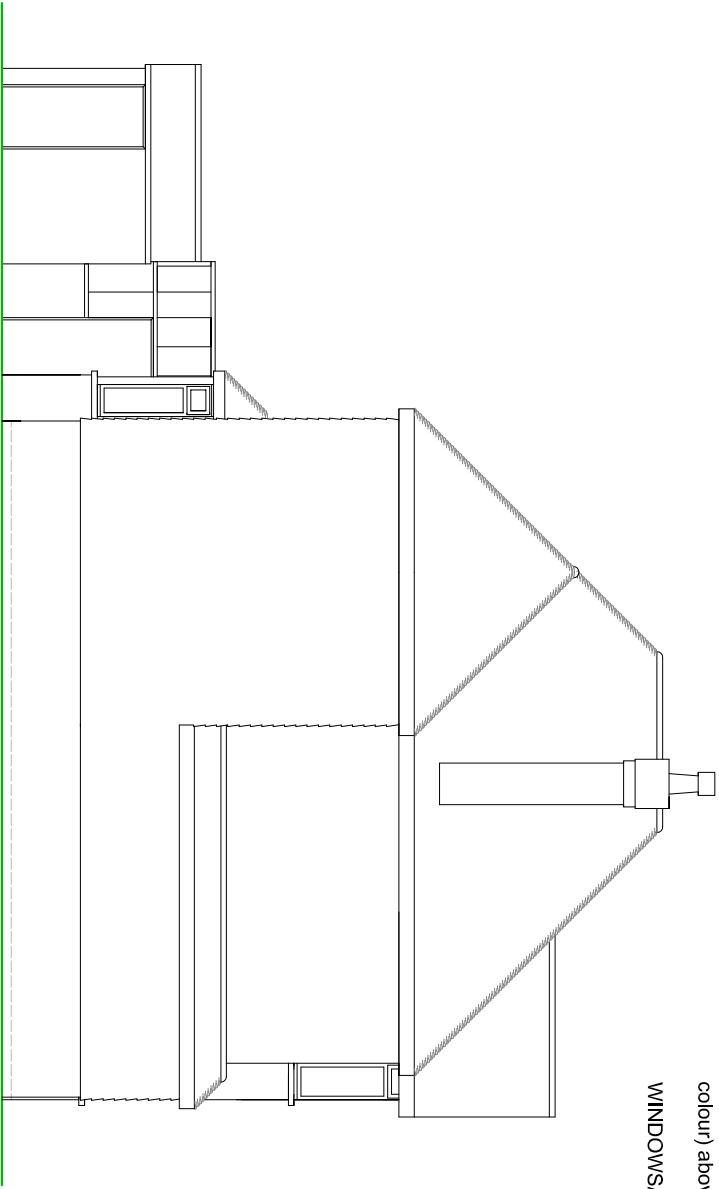


SIDE ELEVATION

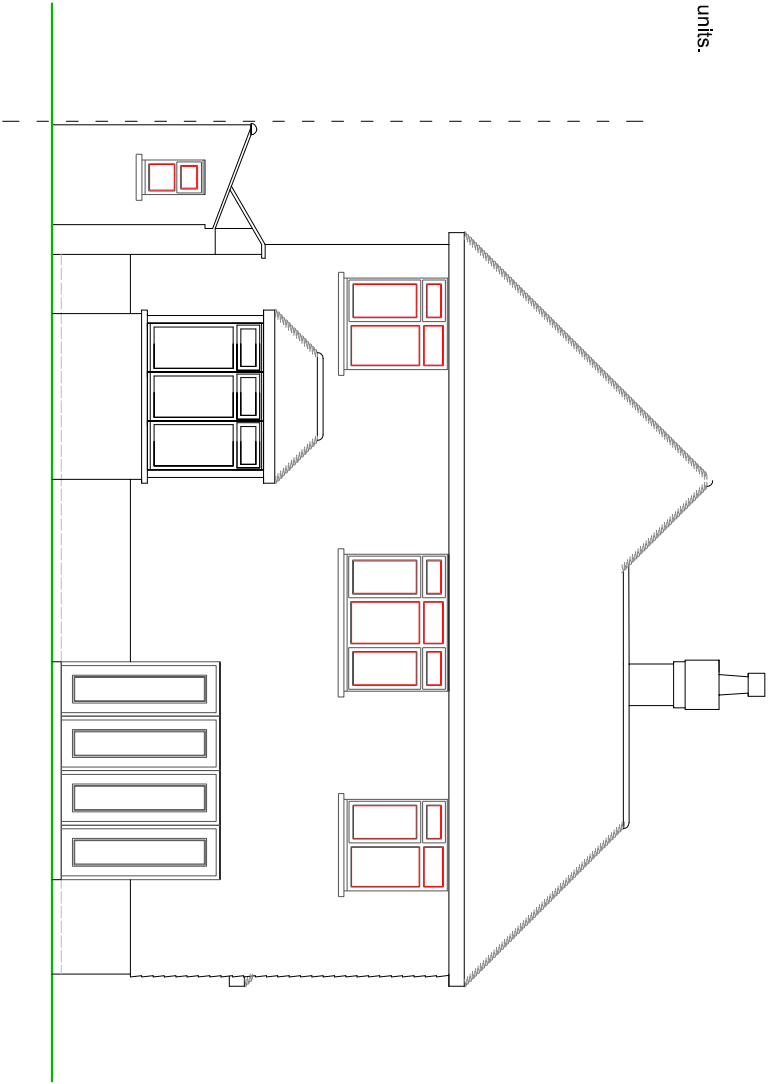


REAR ELEVATION

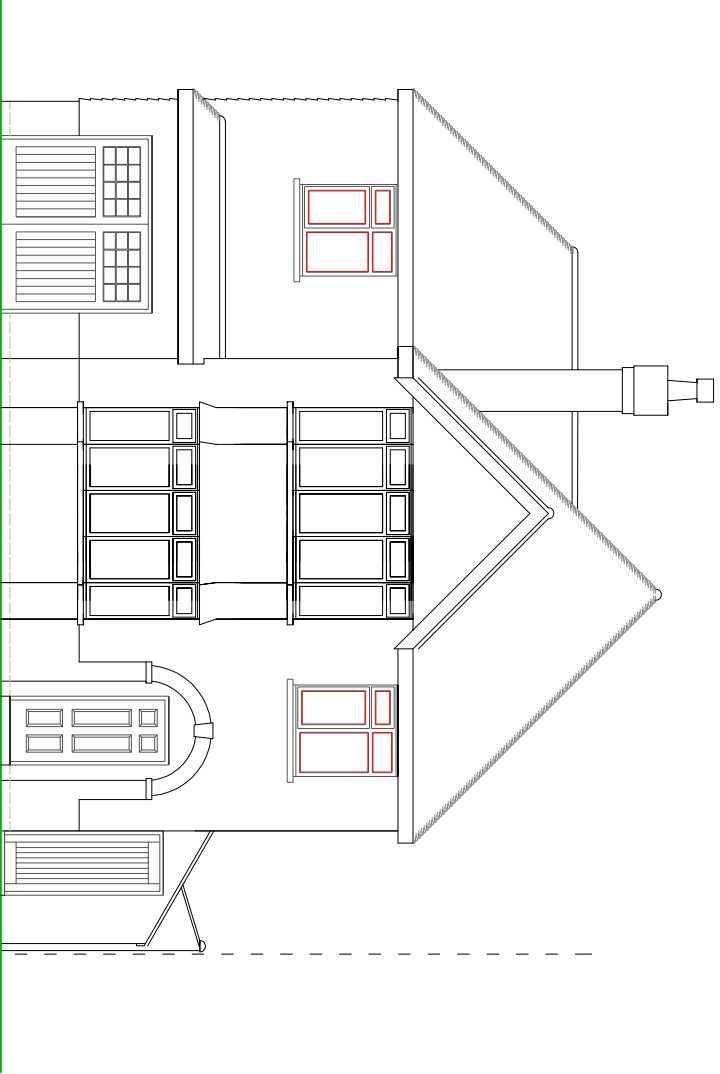

FRONT ELEVATION

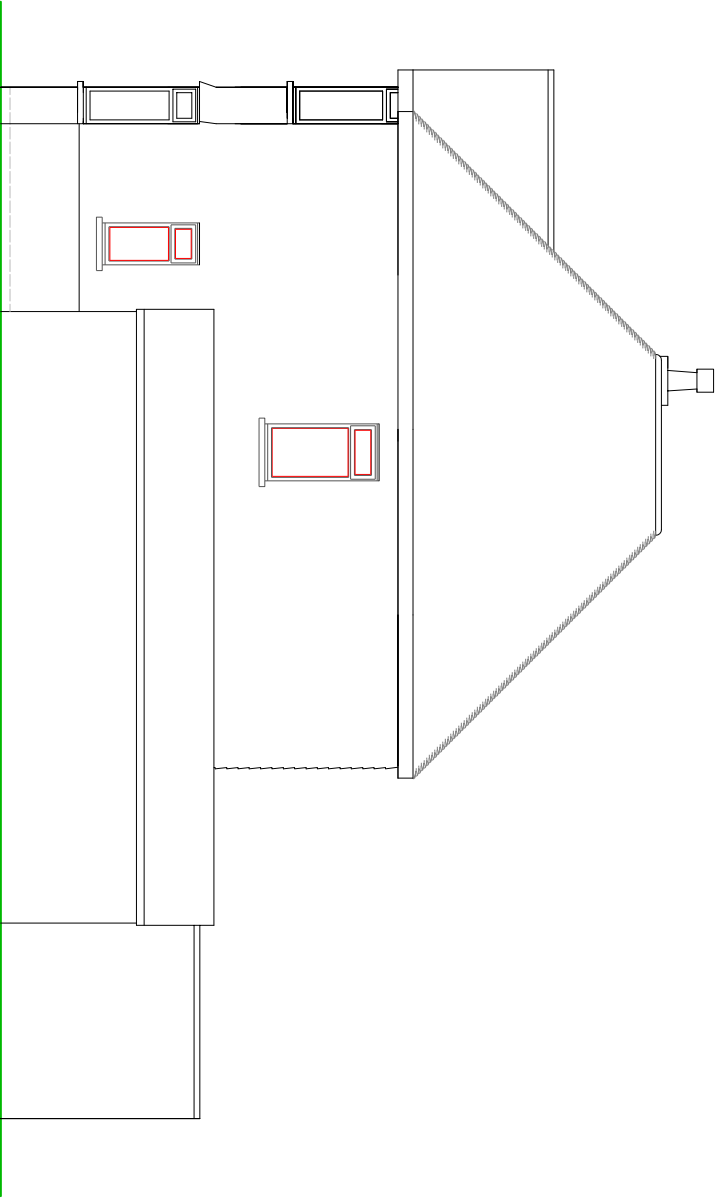

SIDE ELEVATION

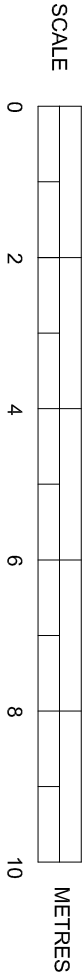

EXISTING ELEVATIONS

SUSSEX BUILDING CONSULTANCY LIMITED

29 HILLSBORO ROAD,
BOGNOR REGIS, WEST SUSSEX.

SCALE - 1/100 REV - A DATE - 03/10/2014



partner
LABC

3 NORTHCOTE ROAD
BOGNOR REGIS
PO21 3LZ
TEL - (01243) 981379